STATE OF VERMONT
AGENCY OF TRANSPORTATION

TRAFFIC SIGN SUMMARY SHEET

Metric

KILOMETER MARKER, STATION, OR SIGN NUMBER	SIGN LEGEND	SIGN DIMENSIONS EA	WIDTH (mm)	HEIGHT (mm)	NEW & SALVAGED SIGNS "A"	"B"	SALV SIGN	SALV TIS	EXIST POST RETAIN	SALVAGE	NEW SIGN POSTS NO. OF POSTS	FLANGED CHANNEL kg/m 1.7	3.0	4.5	SQUARE STEEL (mm) kg/m 44 3.4	50 3.9	63 5.0	ANCHOR	SLEEVE	TUBULAR ALUMINUM Ø (mm) kg/m 75 1.9	100 2.5	100 MOD 2.5	TUBULAR STEEL Ø (mm) FOUNDATION	75 11.3	89 13.4	100 16.1	125 21.7	W-SHAPE STEEL FTG. SIZE 600 mm	750 mm	WEIGHT	POST SIZE	SIGN FRAMED REQUIRED	REMARKS	SIGN DETAIL DETAIL ON SHEET NUMBER	STD. SHEET NUMBER
												OPTION ITEMS																								
	TH # 16																																			
SL 26+045 RT.	SPEED LIMIT 35	1	600	750	0.450						1			X			3.96 X																R2-4		E-142M

W11-5

NOTE: OPTICALLY CENTER

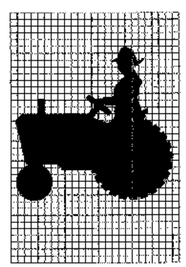

SCALE - 1 SQUARE = 1 UNIT

SIGN	DIMENSIONS (INCHES) A	B	C	D
MIN.	600	10	15	50
STD.	750	13	20	50
EXPWY.	900	15	25	60
SPECIAL	1200	20	30	100

FINAL POST LENGTHS ARE TO BE DETERMINED IN THE FIELD. POST SIZES ARE COMPUTED BASED ON INFORMATION FURNISHED ON THE STANDARD SHEETS AND THE TRAFFIC & SAFETY DIVISION'S "SIGN POST DESIGN GUIDELINE."

												m	m	m 4	m	m	m 4		EA	kg	kg	kg		kg	kg	kg	kg									
TOTALS GRAND TOTALS	m^2 0.450 (3.07)	m^2	EA.	m^2								m 4 (27)			m 4 (27)					kg			EA.	kg				EA.	EA.	kg						

PROJECT NAME: FRANKLIN
PROJECT NUMBER: STP 030(18)

FILE NAME: ...85c060/design/dc060pms.dgn PLOT DATE: 27-MAR-2003
PROJECT LEADER: DELLASANTA DRAWN BY: SQUAD B
DESIGNED BY: SQUAD B CHECKED BY: SQUAD B
PAM FILE NAME: (2)dc060tsh.J SHEET 38 OF 60