STATE OF VERMONT
AGENCY OF TRANSPORTATION

TRAFFIC SIGN SUMMARY SHEET

MILEMARKER, STATION, OR SIGN NUMBER	SIGN LEGEND	SIGN DIMENSIONS EA	WIDTH (in)	HEIGHT (in)	NEW & SALVAGED SIGNS "A"	"B"	SALV SIGN	SALV TIS	EXIST POST RETAIN	EXIST POST SALVAGE	NO. OF POSTS	FLANGED CHANNEL lfnear ft 1.12 lb/ft.	2.0 lb/ft.	3.0 lb/ft.	SQUARE STEEL (in) 1.75 lb/ft 1.88	2.0 lb/ft 2.16	2.5 lb/ft 3.35	ANCHOR	SLEEVE	TUBULAR ALUMINUM Ø (in) 3.0 lb/ft 1.3	4.0 lb/ft 1.7	4.0 MOD lb/ft 1.7	FOUND-ATION	TUBULAR STEEL Ø (in) 3.0 lb/ft 7.6	3.5 lb/ft 9.0	4.0 lb/ft 10.8	5.0 lb/ft 14.6	W-SHAPE STEEL FTG. SIZE 24"	30"	WEIGHT	POST SIZE	SIGNS REQUIRED	REMARKS	SIGN DETAIL DETAIL ON SHEET NUMBER	STD. SHEET NUMBER
														OPTION ITEMS																					
6+25.00 RT	ONE LANE BRIDGE	1	30"	30"	6.25						1			17.5																			W5-3	THIS SHEET	
6+25.00 RT	10 M.P.H.	1	18"	18"	2.25																												W13-1		E-102
6+25.00 LT	LEGAL LOAD LIMIT 24,000 POUNDS	1					X			X																									
6+45.50 ABOVE PORTAL OPENING	11'-0"	1	30"	30"	6.25																												W12-2		E-155
7+76.30 ABOVE PORTAL OPENING	HISTORIC PLAQUE	1					X																												
7+76.30 ABOVE PORTAL OPENING	11'-0"	1	30"	30"	6.25																												W12-2		E-155
7+84.50 RT	LEGAL LOAD LIMIT 24,000 POUNDS	1					X			X																									
7+84.50 LT	ONE LANE BRIDGE	1	30"	30"	6.25						1			17.5																			W5-3	THIS SHEET	
7+84.50 LT	10 M.P.H.	1	18"	18"	2.25																												W13-1		E-102
6+37 RT	STOP	1	18"	18"																															
7+82 LT		1	18"	18"																															

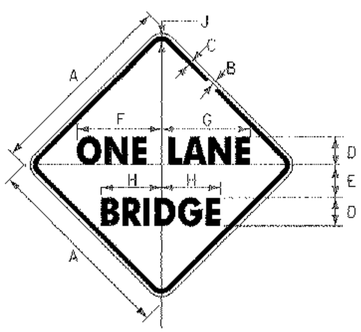

W5-3

COLORS

BORDER AND TEXT - BLACK (NON-REFL)
BACKGROUND - YELLOW (REFL)

SIGN	DIMENSIONS (INCHES) A	B	C	D	E	F	G	H	J
MIN.	30	1/2	3/4	5C	3 1/4	13 5/16	12 11/16	9 1/8	1 1/8
STD.	36	5/8	7/8	6C	4	16	15 1/4	11 1/2	2 1/4
SPECIAL	48	3/4	1 1/4	8C	5	21 1/4	20 1/4	1 1/2	3

W5-3

FINAL POST LENGTHS ARE TO BE DETERMINED IN THE FIELD. POST SIZES ARE COMPUTED BASED ON INFORMATION FURNISHED ON THE STANDARD SHEETS AND THE TRAFFIC & SAFETY DIVISION'S "SIGN POST DESIGN GUIDELINE."

TOTALS	SF	SF	EA.	SF		FT	FT	FT	FT	FT	FT		EA	LB	LB	LB		LB	LB	LB	LB				
	29.5		3			35																			

	FT	FT	FT	FT	FT	FT		EA	LB	LB	LB		LB	LB	LB	LB				
			35																	

TRAFFIC SIGN SUMMARY SHEET

PROJECT NAME: THETFORD
PROJECT NUMBER: BHO 1444 (43)

FILE NAME: Structures\s03j036tss.dgn
PROJECT LEADER: M.EVANS-MONGEON
DESIGNED BY:
IPARM: s03j036tss.i
PLOT DATE: 27-SEP-2006
DRAWN BY: G.ROKES
CHECKED BY:
SHEET 16 OF 60