STATE OF VERMONT
AGENCY OF TRANSPORTATION

TRAFFIC SIGN SUMMARY SHEET

Metric

KILOMETER MARKER, STATION, OR SIGN NUMBER	SIGN LEGEND	SIGN DIMENSIONS EA	WIDTH (mm)	HEIGHT (mm)	NEW & SALVAGED SIGNS "A"	"B"	SALV SIGN	SALV TIS	EXIST POST RETAIN	SALVAGE	NEW SIGN POSTS NO. OF POSTS	FLANGED CHANNEL kg/m 1.7	3.0	4.5	SQUARE STEEL (mm) kg/m 44 3.4	50 3.9	63 5.0	ANCHOR	SLEEVE	TUBULAR ALUMINUM Ø (mm) kg/m 75 1.9	100 2.5	100 MOD 2.5	TUBULAR STEEL Ø (mm) FOUND-ATION	kg/m 75 11.3	89 13.4	100 16.1	125 21.7	W-SHAPE STEEL FTG. SIZE 600 mm	750 mm	WEIGHT	POST SIZE	SIGN FRAME REQUIRED	REMARKS	SIGN DETAIL DETAIL ON SHEET NUMBER	STD. SHEET NUMBER
											OPTION ITEMS																									
10+604 LT	OBSERVATORY LN						X				1			X																						
10+620 LT	LEGAL LOAD LIMIT 24,000 POUNDS	1	600	750	0.45						1			X																						E-141M
10+635 RT	ONLY ONLY	1	900	750	0.68						1			X																			VR-925			E-145AM
10+649		1 2	600 450	750 450	0.45 0.40						1			X																						E-144M E-150M
	SUBTOTAL:				1.98									20.0																						
												m	m	m 20.0	m	m	m		EA	kg	kg	kg		kg	kg	kg	kg								
	TOTALS				m2 1.98	m2	EA. 1	m2				m 20.0			m					kg			EA.	kg				EA.	EA.	kg					

FINAL POST LENGTHS ARE TO BE DETERMINED IN THE FIELD. POST SIZES ARE COMPUTED BASED ON INFORMATION FURNISHED ON THE STANDARD SHEETS AND THE TRAFFIC & SAFETY DIVISION'S "SIGN POST DESIGN GUIDELINE."

AVERAGE POST LENGTH 5.0 m

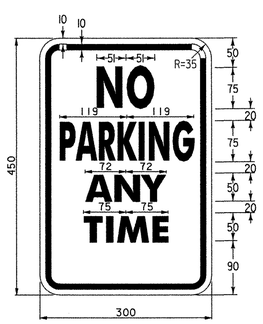

COLORS
LEGEND - RED (REFL.)
BACKGROUND - WHITE (REFL.)

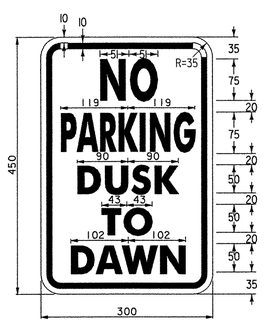

COLORS
LEGEND - RED (REFL.)
BACKGROUND - WHITE (REFL.)

REFER TO STANDARD E-146M
FOR MATERIALS & SPECIFICATIONS

DATUM
VERTICAL NAVD 88
HORIZONTAL NAD 83 (92)

VHB Vanasse Hangen Brustlin, Inc.

STATE OF VERMONT
AGENCY OF TRANSPORTATION

Town Of COLCHESTER-SOUTH BURLINGTON	Bridge No. 6
Highway No. TH 4/3	Log Sta. / Surv. Sta.
TH 4/3 OVER WINOOSKI RIVER & N.E.C.R.	
TRAFFIC SIGN SUMMARY (2 OF 2)	
Designed By A.J. CRAWFORD	Drawn By R. J. TESTER
Checked By J.A. MERCER Date 4/05	Bridge Design Supervisor S. M. GUNN Date 4/05
PROJECT COLCHESTER-SOUTH BURLINGTON	PROJECT NO. BRM 5600 (6) S C/2
I.G.C. Info.	
Bridge Sheet No. ZD139TS2	Sheet 34A of 124

VHB NO. 50735 plot date: 4/25/2005