STATE OF VERMONT
AGENCY OF TRANSPORTATION

TRAFFIC SIGN SUMMARY SHEET

LOCATION	SIGN LEGEND	SIGN DIMENSIONS EA	WIDTH (in)	HEIGHT (in)	NEW & SALVAGED SIGNS "A"	"B"	SALV SIGN	SALV TIS	EXIST POST RETAIN	EXIST POST SALVAGE	NO. OF POSTS	NEW SIGN POSTS: FLANGED CHANNEL lb/ft 1.12	2.0	3.0	SQUARE STEEL (in) lb/ft 1.75	2.0	2.5	1.88	2.16	3.35	ANCHOR	SLEEVE	TUBULAR ALUMINUM Ø (in) lb/ft 3.0	4.0	4.0 MOD	1.3	1.7	1.7	TUBULAR STEEL Ø (in) FOUNDATION	3.0	3.5	4.0	5.0 lb/ft 7.6	9.0	10.8	14.6	W-SHAPE STEEL FTG. SIZE 24"	30"	WEIGHT	POST SIZE	SIGN FRAME REQUIRED	REMARKS	SIGN DETAIL DETAIL ON SHEET NUMBER	STD. SHEET NUMBER
												OPTION ITEMS																																
SHREWSBURY CB 34	COVERED BRIDGE RESTRICTIONS HEIGHT 8'-11" WEIGHT 16,000 LBS	2	60	36	15.0						3			×																												THESE SIGNS ARE TO BE PLACED NEAR THE INTERSECTIONS OF TH 16 WITH ADJOINING TOWN HIGHWAYS, AS DIRECTED BY THE ENGINEER.	7	SEE BELOW
CHARLOTTE CB 28 PITTSFORD CB 33 SHREWSBURY CB 34	ONE LANE BRIDGE AHEAD	2 2 2	30	30	6.25						1			×																												W5 - 3	7	SEE BELOW
CHARLOTTE CB 28	*	2 0 2	30	30	6.25						1			×																												*** W12 - 2	X	E-155
PITTSFORD CB 33 SHREWSBURY CB 34	LEGAL LOAD LIMIT ** POUNDS	0 2 2	24	30	5.00						1			×																												*** VR - 017	X	E-141

W5-3

SIGN	DIMENSIONS(INCHES) A	B	C	D	E	F	G	H	J
MIN.	30	1/2	3/4	5C	3 1/4	13 5/16	12 11/16	9 1/8	1 7/8
STD.	36	5/8	7/8	6C	4	16	15 1/4	11 1/2	2 1/4
SPECIAL	48	3/4	1 1/4	8C	5	21 1/4	20 1/4	15 3/8	3

COLORS
LEGEND-BLACK (NON - REFL)
BACKGROUND - YELLOW (REFL)

* 12'-0" CHARLOTTE CB 28
8'-11" SHREWSBURY CB 34

** 16,000LB. PITTSFORD CB 33
16,000LB. SHREWSBURY CB 34

*** MOUNT ON SAME POST

NOTE: SIGNS AND POSTS SHOWN ON THIS SHEET SHALL BE PAID FOR UNDER ITEM 675.20, TRAFFIC SIGNS, TYPE A, AND ITEM 675.301, FLANGED CHANNEL SIGN POST.

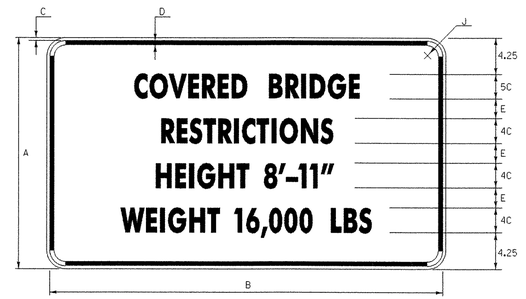

DIMENSIONS(INCHES) A	B	C	D	E	F	G	H	J
36	60	1/2	3/4	3 3/8				1 7/8

COLORS
LEGEND-BLACK
BACKGROUND - WHITE (RETROREFLECTIVE)

FINAL POST LENGTHS ARE TO BE DETERMINED IN THE FIELD. POST SIZES ARE COMPUTED BASED ON INFORMATION FURNISHED ON THE STANDARD SHEETS AND THE TRAFFIC & SAFETY DIVISION'S "SIGN POST DESIGN GUIDELINE."

TOTALS	SF	SF	EA.	SF	FT FT FT FT FT FT EA	FT	FT	LB LB LB LB	EA.	LB LB LB LB	EA.	EA.	LB
CHARLOTTE CB 28	25.0					44							
PITTSFORD CB 33	22.5					44							
SHREWSBURY CB 34	65.0					110							

PROJECTS:
WESTERN REGION

DESIGN FILE NAME:
IPARM FILE NAME:
DESIGNED BY: J. WEAVER
TRAFFIC SIGN SUMMARY SHEET

PLOT DATE: 18-MAR-2005
DRAWN BY: J. WHITE
CHECKED BY: J. WEAVER
SHEET: 8 OF 9