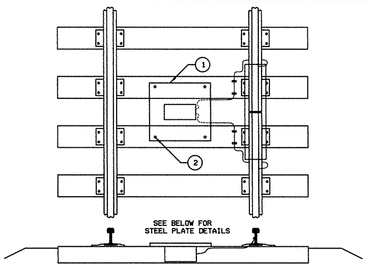

TYPICAL WIDE BAND JOINT COUPLER INSTALLATION DETAIL

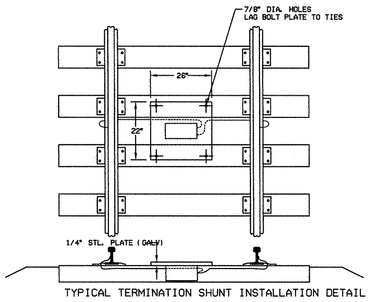

TYPICAL TERMINATION SHUNT INSTALLATION DETAIL

MATERIAL ORDERING INFORMATION

ITEM	DESCRIPTION	QTY.	MANUFACTURER	MANUFACTURER P/N
1	PLATE, SHUNT, GALV.	1	GETSOS	6193-01
2	LAG BOLT, 1/2" x 4", GALV.	4	COMMERCIAL	VARIOUS

RAILAMERICA, INC.

APPROVED: WALTER FITHIAN DIRECTOR OF SIGNALS AND COMMUNICATIONS DATE: 02-16-04	TYPICAL SHUNT AND COUPLER INSTALLATIONS ON WOODEN TIES	DRAWING NUMBER RA-IS-001 SHEET 1 OF 1