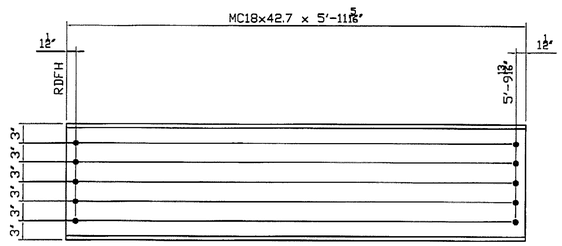

5A ~ DIAPHRAGM ~ 9 REQ'D

SHIPPER		BILL OF MATERIAL						
NO.	MARK	NO.	MARK	SIZE	LENGTH	REMARKS		WEIGHT
9	5A			MC18x42.7	5'-11 5/16			2,283.78

ELC

CPW 4/19/10

REV.NO	DATE	REVISION
3		
2		
1	–	–

DIAPHRAGM DETAILS

ROUTE TH 1 (FAS 0114) TOWN OF WARDSBORO
PROJECT NO.: BHF 0114(5) COUNTY OF WINDHAM

SHOP NOTES

HOLES 15/16"Ø (U.N.)
BOLTS NONE
PAINT NONE
WELDS TO BE MADE USING ER80-NIL ELECTRODES
MATERIAL M270 Gr.50W

FOSTER • PRECISE
3 FARM LANE GEORGETOWN, MA 01833
978-352-2591 FAX 978-352-2182

OWNER: VT AOT
CONTRACTOR: B.U.R. CONSTRUCTION

DRAWN BY	CHECKED BY				JOB NO.	SHEET NO.
KC 02/22/10	WL 02/26/10				3525	5