SPLICE BAR - FIXED

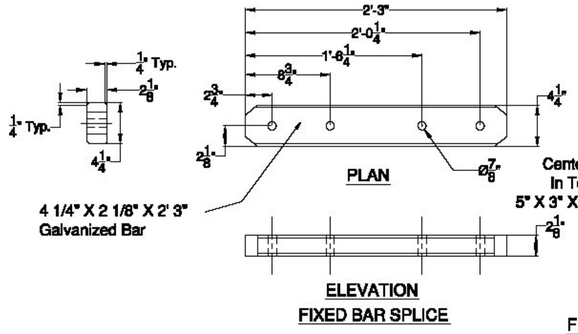

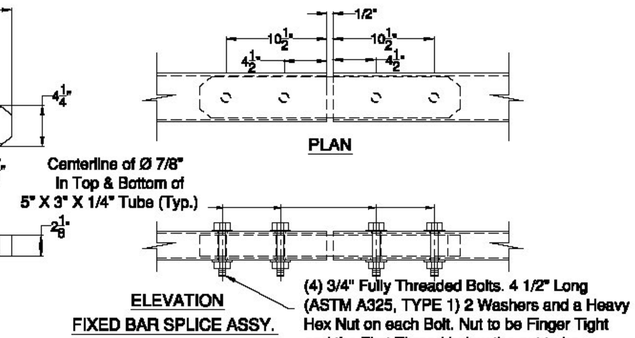

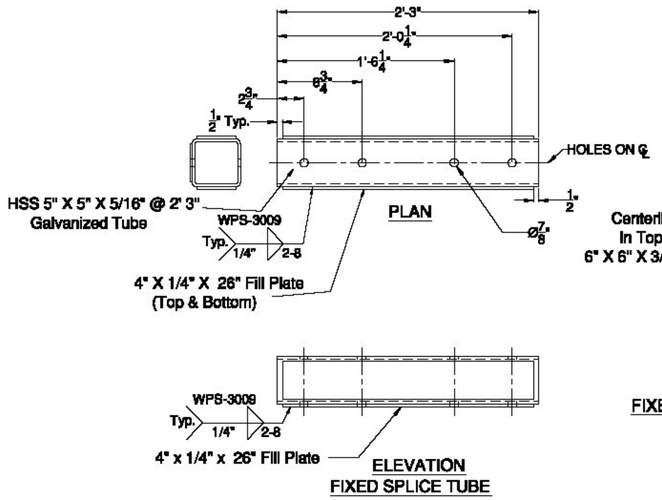

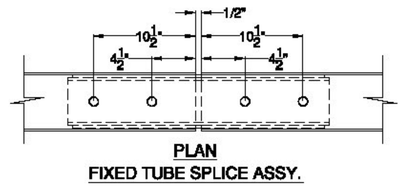

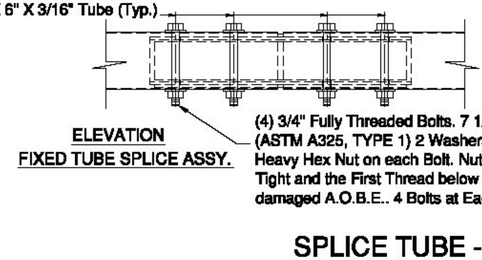

SPLICE TUBE - FIXED

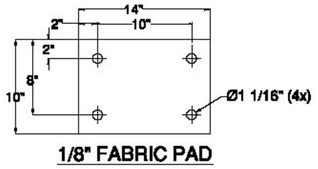

1/8" FABRIC PAD

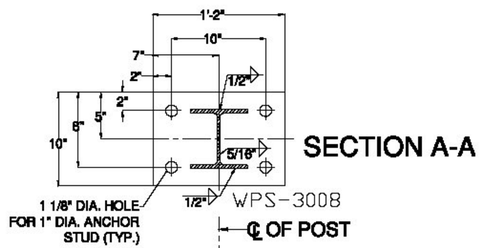

BRIDGE POST DETAIL

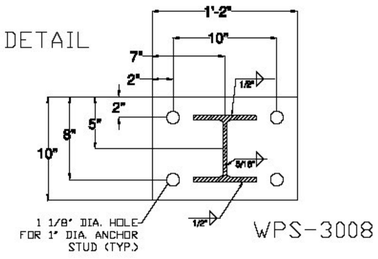

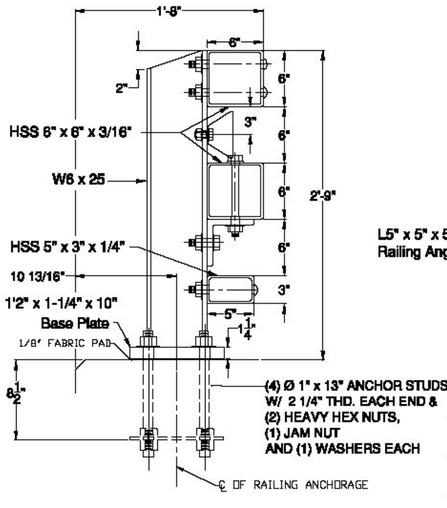

SECTION

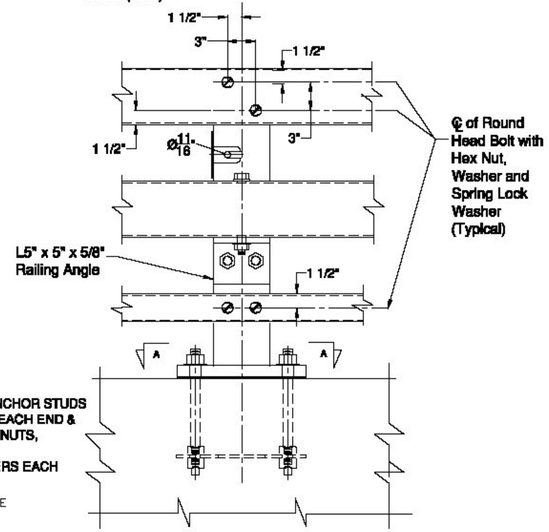

ELEVATION

STEEL BRIDGE RAILING

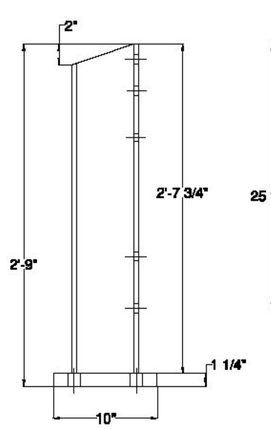

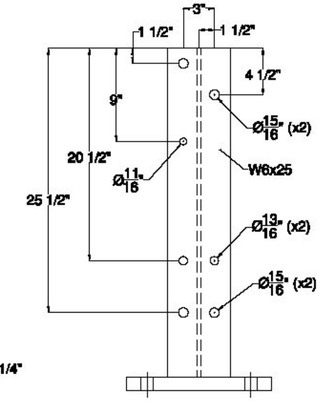

Vermont Agency of Transportation

RECEIVED

CK'D BY J. Griffin OK'D BY J. Lacroix

December 19, 2013

RESUBMIT NO Approved

BY J. Lacroix DATE 1/7/2014

ITEM #: 525.335 F.R. LAFAYETTE, BRISTOL SHEET 3 OF 3

APPROVED BY:

BRIDGE RAIL DETAILS SHEET

BRISTOL, BRO 1445 (32), SOUTH STREET, BRIDGE #31

TOWN OF BRISTOL, ADDISON COUNTY, VERMONT

R E V	NO.	DATE	DESCRIPTION	BY	R E V	NO.	DATE	DESCRIPTION	BY

ELDERLEE, INC.
OAKS CORNERS, NEW YORK 14518
E-Mail: dlong@elderlee.com
Tel: 315-789-6670 Fax: 315-789-6615

AISC CERTIFIED FABRICATOR

DRAWN	E.P.	11/13/13
CHECKED	D.L.	11/20/13
APPROVED	.	.
SCALE	SCHEMATIC	

DRAWING NO. F.R. LAFAYETTE, BRISTOL