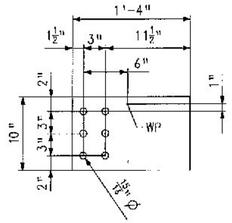

GUSSET PL. - MK. m1a

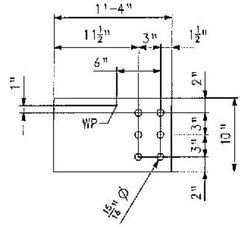

GUSSET PL. - MK. m1b

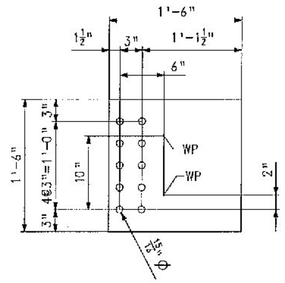

GUSSET PL. - MK. m1c

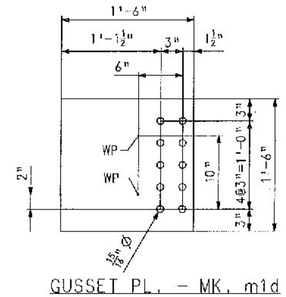

GUSSET PL. - MK. m1d

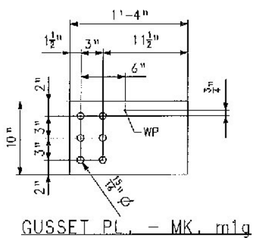

GUSSET PL. - MK. m1g

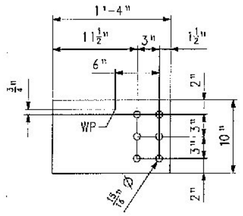

GUSSET PL. - MK. m1h

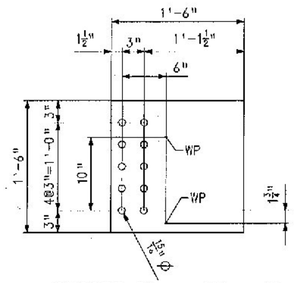

GUSSET PL. - MK. m1k

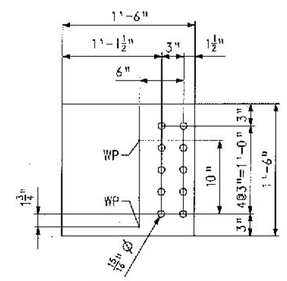

GUSSET PL. - MK. m1m

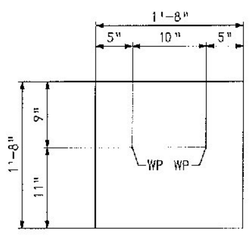

GUSSET PL. - MK. m1f

BILL OF MATERIAL

QTY	MARK	COMM.	DESCRIPTION					LENGTH		SPEC	GRADE	TEST	REMARKS	ITEM	WEIGHT EA. (LBS)
2	m1a	PL	1/2	x	10			1	4	M270	50W	T		110002	23
2	m1b	PL	1/2	x	10			1	4	M270	50W	T		110002	23
2	m1c	PL	1/2	x	18			1	6	M270	50W	T		110002	46
2	m1d	PL	1/2	x	18			1	6	M270	50W	T		110002	46
38	m1f	PL	1/2	x	20			1	8	M270	50W	T		110002	57
36	m1g	PL	1/2	x	10			1	4	M270	50W	T		110002	23
36	m1h	PL	1/2	x	10			1	4	M270	50W	T		110002	23
36	m1k	PL	1/2	x	18			1	6	M270	50W	T		110002	46
36	m1m	PL	1/2	x	18			1	6	M270	50W	T		110002	46

Vermont Agency of Transportation
RECEIVED
CK'D BY J. CLARK OK'D BY J. GRIFFIN
February 12, 2013
RESUBMIT NO Approved
BY J. LACROIX DATE 02/25/2013

NO.	REVISION	BY	CHK'D	DATE
△				
△				
△				

HOLES 15/16" Ø
BOLTS NONE
COATING NONE
CODE(S) 63
SCALE N.T.S.

HIGH STEEL STRUCTURES INC.
1815 Old Philadelphia Pike Lancaster, PA 17602-2603
Phone (717) 299-5211
www.highsteel.com
An ISO 9001:2000 Certified Company
An Affiliate of High Industries Inc.

CROSSFRAME JOB STANDARDS
ROUTE NO. TH7 (BRIDGE ST.) OVER STEVENS BRANCH
ROUTE NO. TH7 STA. 13+05.00 TO STA. 14+25.00
BRIDGE NO. 11, TOWN OF BARRE, COUNTY OF WASHINGTON
STATE OF VERMONT
AGENCY OF TRANSPORTATION

STATE CONT. OR REF. NO. | FED. AID PROJ. NO.
GENERAL CONTRACTOR: MILLER CONSTRUCTION, INC. | HSSI PROJ. MGR.

VT
DRAWING MANAGER: JOSH MURRY (IH) | MADE BY: CDS | CHK'D. BY: MGK | DATE: 12/27/12
HSSI PROJECT NUMBER: S-1120.266A-1 | DRAWING NUMBER: M1 OF M1

FOR GENERAL SHOP NOTES, SEE DRAWING GN1.

SHIPMENT : PMAENG: 5025871 PRO: 5025872 SHIPAGREC(: 5025873
PLOTTED: WWOD/YY hh:mm:ss BY: XXXXXXX