
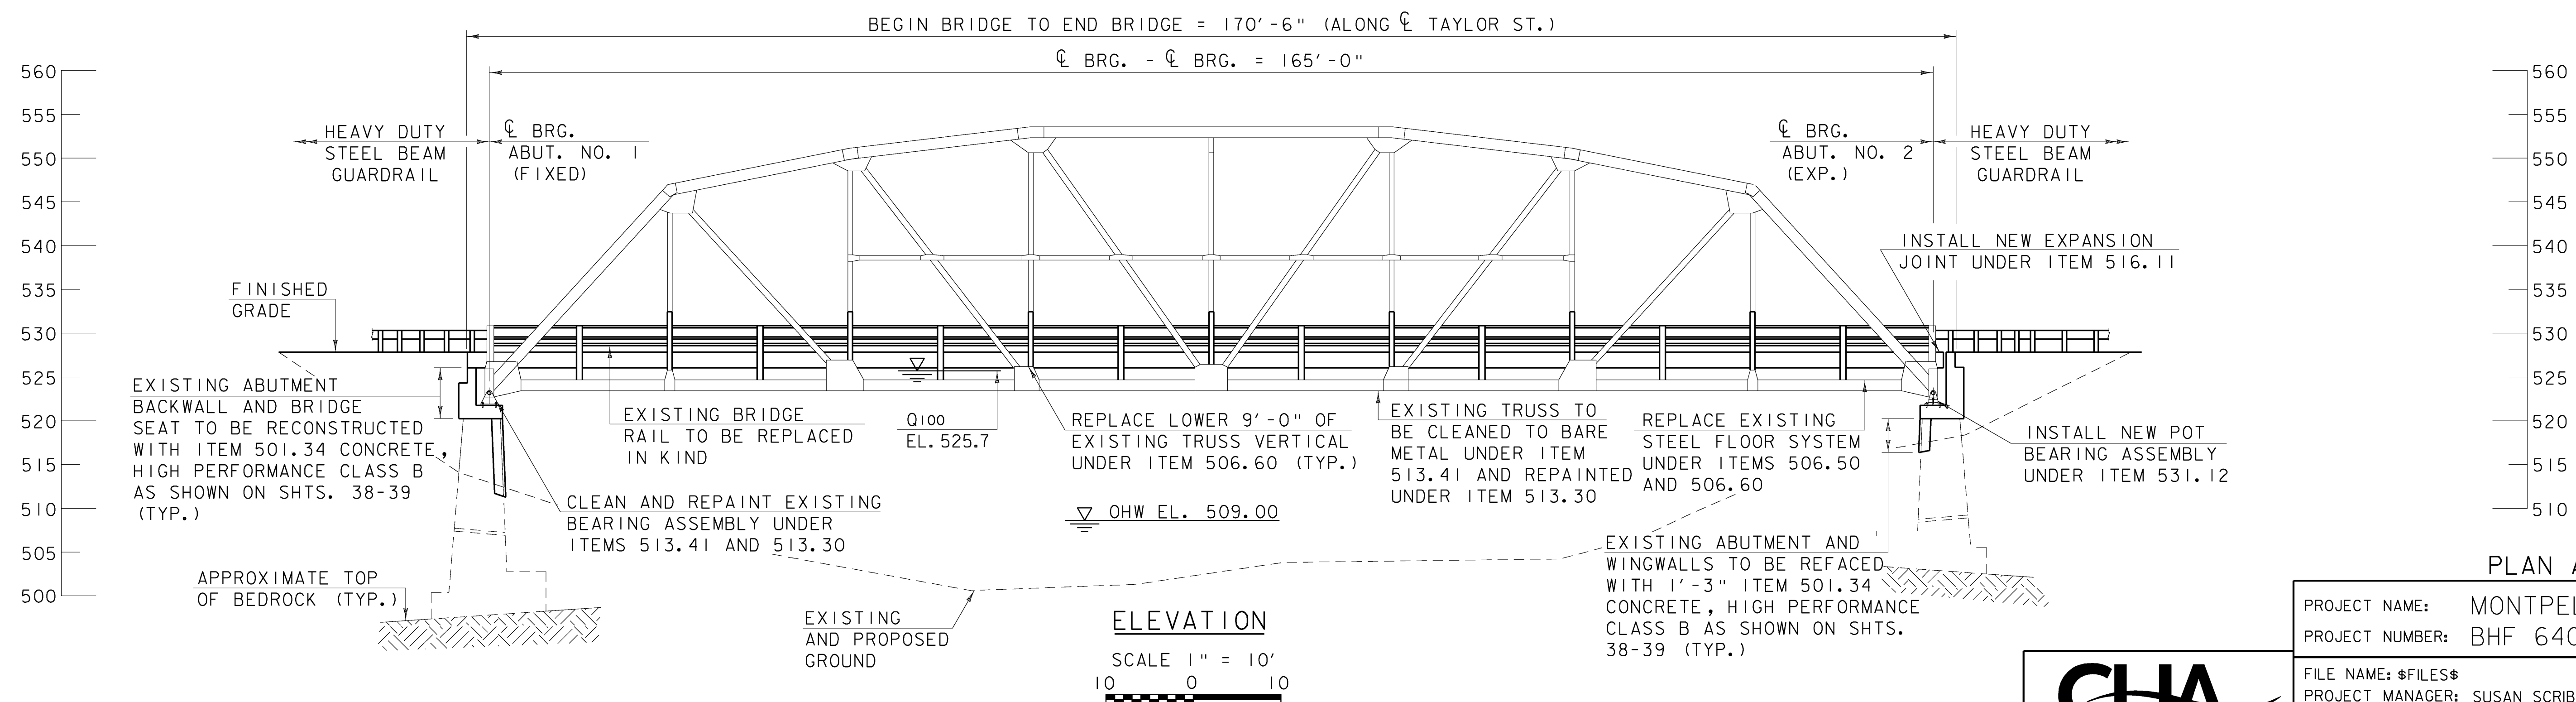


FILE NAME: I:\14595\mntpelier\plans\14595_gensplan.dgn
DATE/TIME: 10/12/2009
USER: 2552

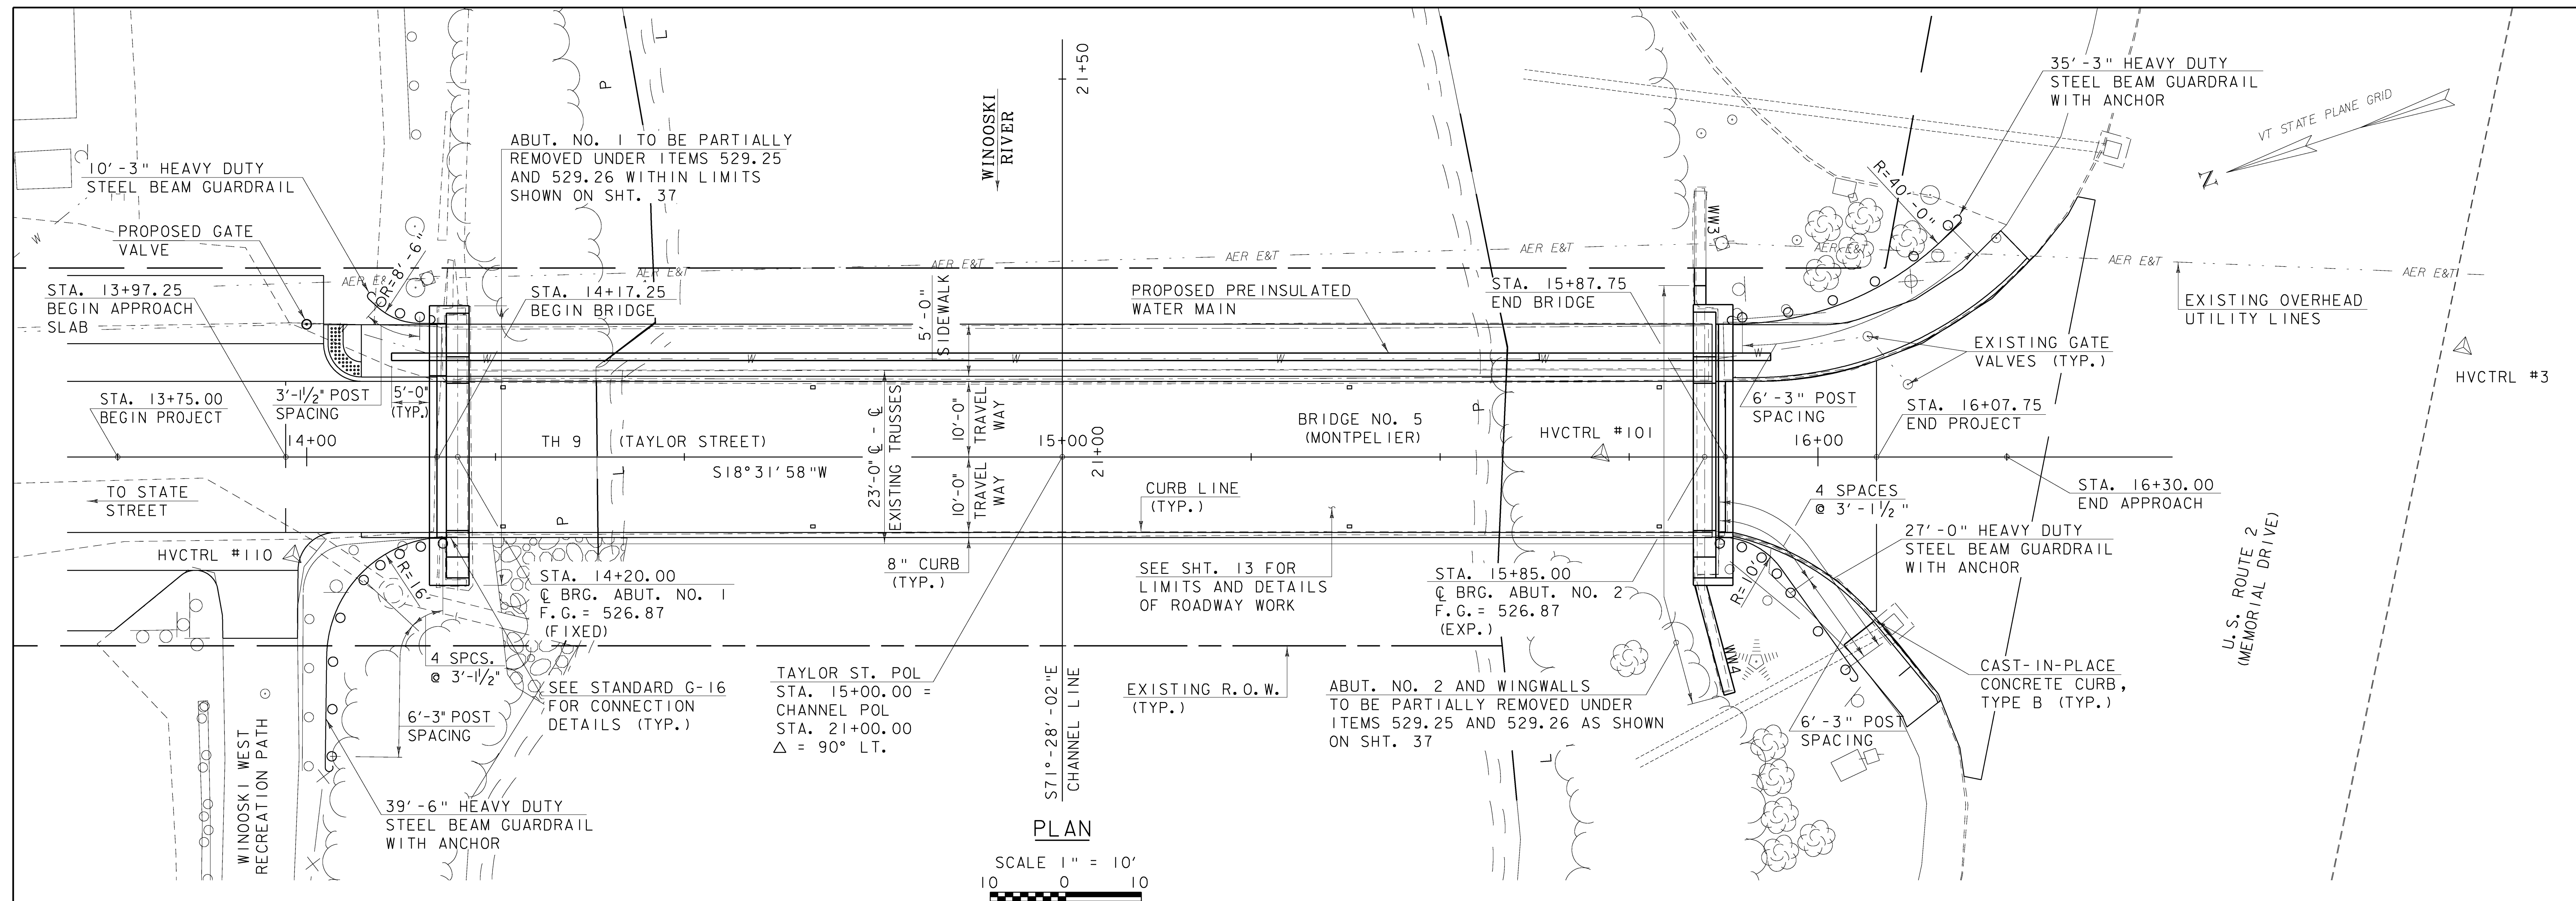

PLAN AND ELEVATION

PROJECT NAME: MONTPELIER
PROJECT NUMBER: BHF 6400(31)

FILE NAME: \$FILES\$
PROJECT MANAGER: SUSAN SCRIBNER
DESIGNED BY: D. D'AMATO
BRIDGE DESIGN SUPERVISOR: P. HALSTEAD

PLOT DATE: 10/12/2009
DRAWN BY: D. D'AMATO
CHECKED BY: P. PERKINS
SHEET 27 OF 63

