BATTERY CABINET

Mammoth Fire Alarms

Incorporated

BC1/R

BATTERY CABINET

The Model BC Battery Cabinet is UL Listed and finished in textured red or beige to match the various Fire Alarm control panels. The cabinet will house up to four (4) model PS12350 or two (2) model PS12550 batteries.

The heavy duty cabinet, constructed of 16 gauge steel, is phosphate treated and primed with zinc chromate prior to painting. Knockouts are located at each end of the cabinet. The cabinet features a hinged, locked cover which is keyed alike with Fire Alarm control panels.

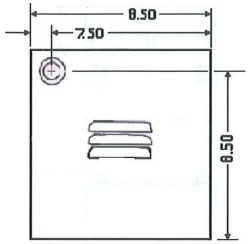

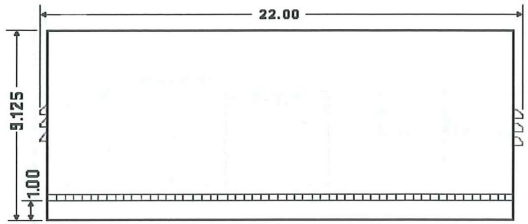

MBC

MINI BATTERY CABINET

The MBC "BATTERY CABINET" is designed for the professional installation of systems requiring battery storage and meets the requirement of NFPA 72 (1-5.2.9) stand-by battery storage for battery backup.

The MBC allows for easy access and maintenance of the batteries while also assisting against unecessary power drain, interference or degeneration of the battery. The unit can be mounted securely to a wall, preventing mechanical injury or damage to other equipment.

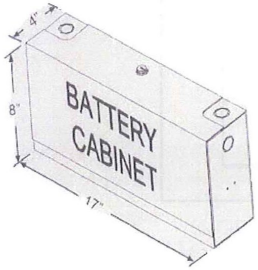

Standard Features:

- 16 Gauge (.062 thk.) cold rolled steel
- White 2" lettering "BATTERY CABINET"
- Green ground screw with threaded insert
- Formed lift-a-way hinge
- Red textured finish
- CAT 30 keyed door lock / PK625
- Dimensions: 17" wide x 8" high x 4" deep
- Six 1/2" and 3/4" EMT conduit knockouts located on both sides, top and back
- NFPA 72 National Electric

BR/2

BR-2 Battery Rack

Specifications are provided for information only and are believed to be accurate. However, no responsibility is assumed by Mammoth Fire Alarms, Inc. for their use.
Specifications subject to change without notice.
© 1999 All Rights Reserved

176 Walker Street, Lowell, MA 01854-3126
Sales (800) 995-9808 Fax (978) 934-9131 www.mammothfire.com