TREATMENT AFTER FAB. WITH 0.6 TYPE A PENTACHOLROPHENOL

FINISH 4 SIDES

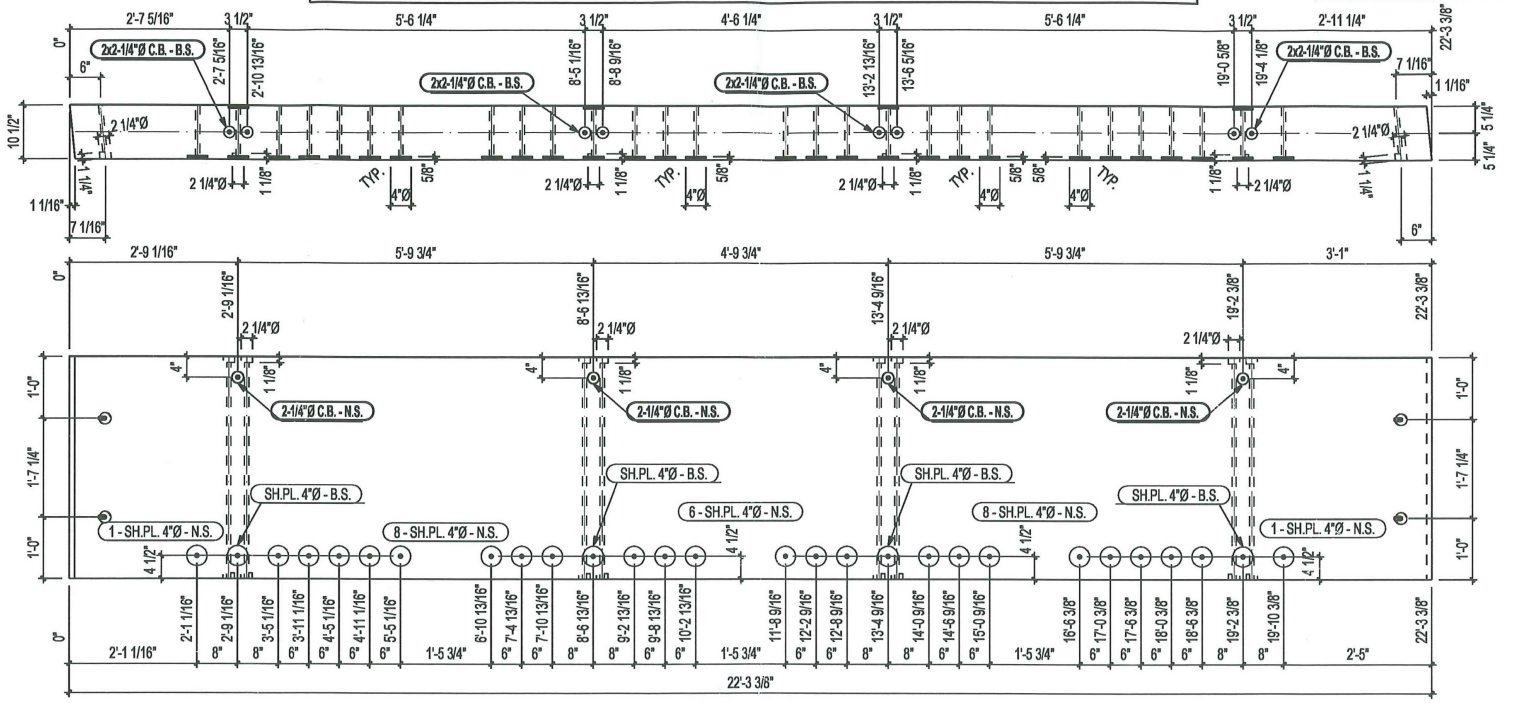

FINISH 4 SIDES

FOR RE-APPROVAL - 14/04/2010
FOR RE-APPROVAL - 19/03/2010
FOR RE-APPROVAL - 19/02/2010
FOR APPROVAL - 02/02/2010

Prod: B2

Deck Panel	PRINTED: 14.06.2010	TROU/HOLE TYP. S.I.C./U.N.O.	21mmØ 13/16"Ø	Qté/Qty: 1	Echelle/Scale: 1:24	14.01.2010
Projet/Project : Worrall Covered Bridge - Rockingham, VT No.: 2009-190-U // G-65639 Client / Customer: NEIL H. DANIELS, INC.	**FABRICATION** 26/04/2010	---------- ---------- DATE:	---------- ---------- REVISION	Stress Grade: Comb. 47 App. Grade: Industrial	X-section: 10 1/2"/3'-7 1/4" Longueur/Lenght: 22'-3 3/8" Materiel/Material: Southern Pine	By: J.M. Par: Checked: R.D. Vérifié:

Goodfellow Distribution inc.
368, Pepsi Road Manchester, NH, 03109
Tel.: 1-800-361-0625 Fax : 1-877-638-8135

Recd 7/2/10 MA