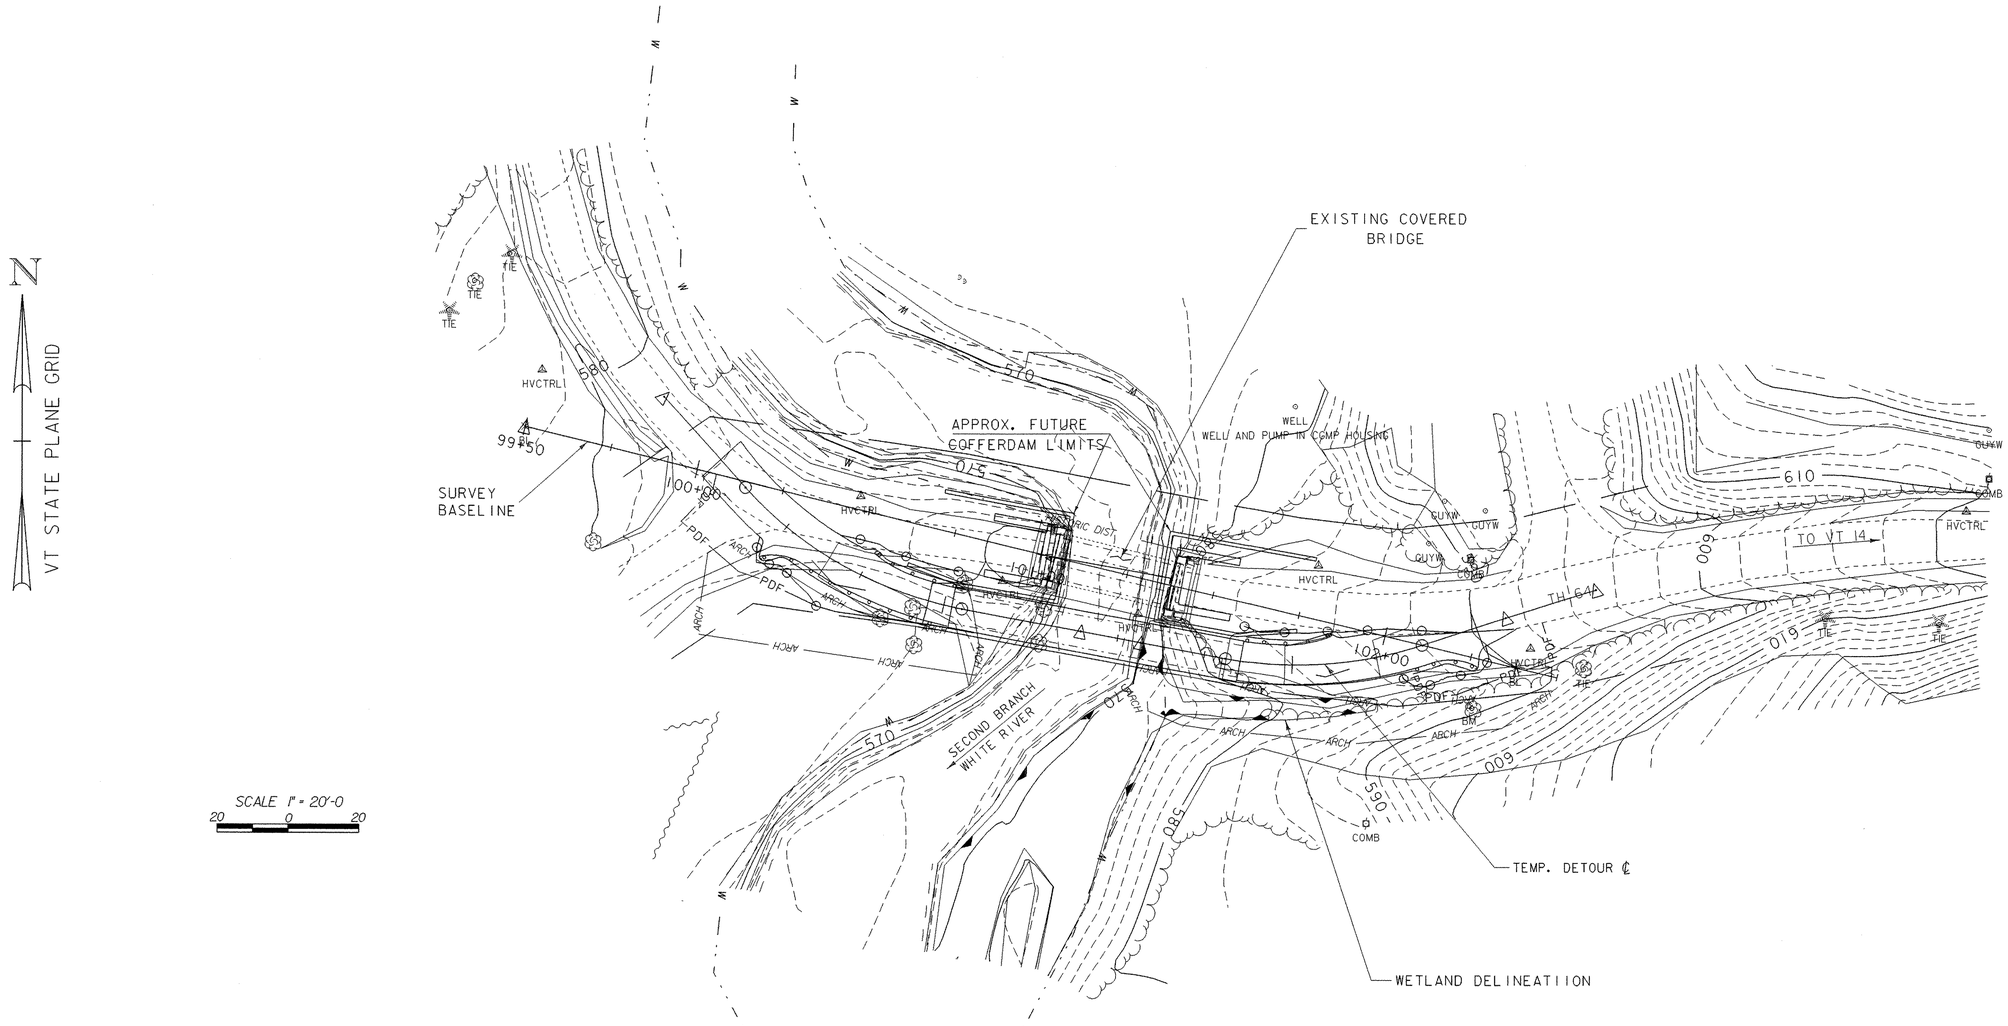

ENVIRONMENTAL RESOURCE	LEVEL	LINESTYLE NAME	CHECKED BY	DATE
Wetlands	EWB_P	wetland-lt, wetland-rt	------	------
Historic/Historic District	MHBC	historic dist. HISTORIC DIST	-------	-----
Archeaological Site	LAAS	arch. area ARCH	---------	-----
4f Property	MPL	4f property	------	----
6f Property	MPL	6f property	-------	----
Agricultural Land	LAPB	agricult. land	---------	------
Fish & Wildlife Habitat	EHA	critical hab.	---------	------
Flood Plains	EWB_P	fld. plains	----------	------
Endangered Species	EHA	thr. & end. spec.	----------	------
Hazardous Waste	EDEFAULT	haz. waste	---	----
Stormwater	DDEFAULT	Diamond	---------	-----

LEGEND

PDF——PDF—— SNOW FENCE (MOD.-PDF)
——— ——— RIGHT OF WAY

LEGEND FOR OTHER SYMBOLS GIVEN IN CHART ON LEFT

PROJECT NAME: RANDOLPH
PROJECT NUMBER: BHO 1444(50)

FILE NAME: s06j094res.dgn PLOT DATE: 17-JAN-2007
PROJECT LEADER: J. WEAVER DRAWN BY: J. TREI
DESIGNED BY: J. TREI CHECKED BY: J. WEAVER
RESOURCE SHEET SHEET 6 OF 18