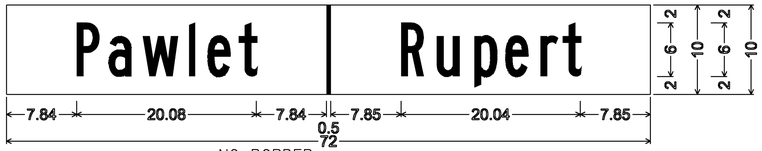


NO BORDER
COLORS: LEGEND - WHITE
BACKGROUND - GREEN
TEXT STYLE: B

**VD-024**

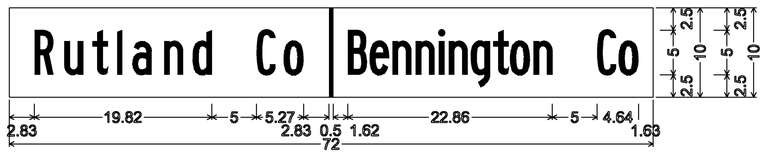


NO BORDER
COLORS: LEGEND - WHITE
BACKGROUND - GREEN
TEXT STYLE: B

**VD-025**

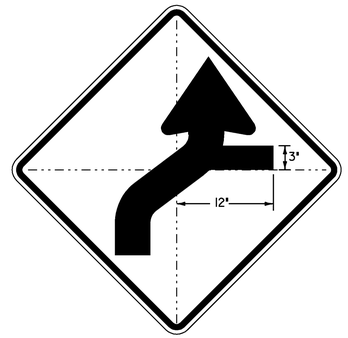


**W1-4Mb R(L)**

DIMENSIONS NOT SHOWN
FOR THIS DETAIL SHALL CONFORM
TO THE LATEST EDITION OF THE 2009 MUTCD
FOR A 30"x30" SIGN DETAIL W1-4.
UNLESS OTHERWISE NOTED FOR THIS DETAIL

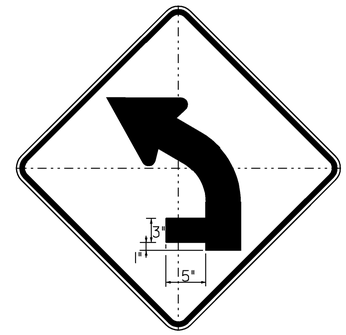


**W1-2Mj L(R)**

DIMENSIONS NOT SHOWN
FOR THIS DETAIL SHALL CONFORM
TO THE LATEST EDITION OF THE 2009 MUTCD
FOR A 30"x30" SIGN DETAIL W1-2.
UNLESS OTHERWISE NOTED FOR THIS DETAIL

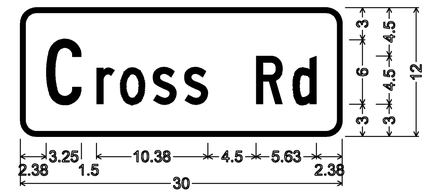


1.50" RADIUS, 0.50" BORDER, 0.00" INDENT
COLORS: LEGEND - WHITE
BACKGROUND - GREEN
TEXT STYLE: C

**D3-1**

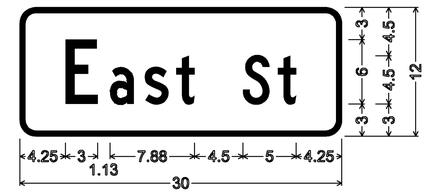


1.50" RADIUS, 0.50" BORDER, 0.00" INDENT
COLORS: LEGEND - WHITE
BACKGROUND - GREEN
TEXT STYLE: C

**D3-1**

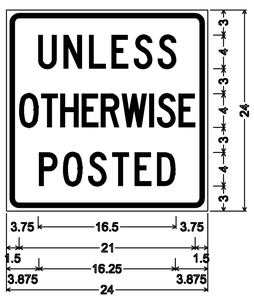


**VR-208**

1.5" RADIUS, 0.625" BORDER, 0.375" INDENT
COLORS: LEGEND - BLACK
BACKGROUND - WHITE
TEXT STYLE:
"UNLESS" C;
"OTHERWISE"C-SPECIFIED LENGTH;
"POSTED" C

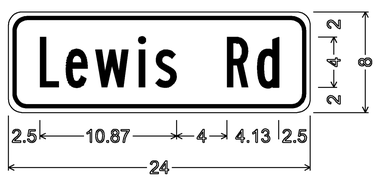


1.5" RADIUS, 0.375" BORDER, 0.375" INDENT
COLORS: LEGEND - BLACK
BACKGROUND - YELLOW
TEXT STYLE: B

**W16-8P**

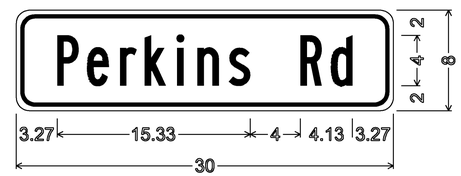


1.5" RADIUS, 0.375" BORDER, 0.375" INDENT
COLORS: LEGEND - BLACK
BACKGROUND - YELLOW
TEXT STYLE: B

**W16-8P**

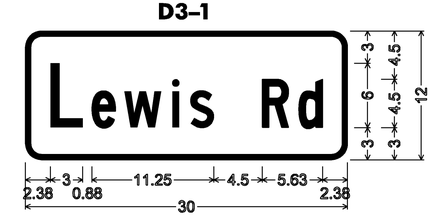


1.50" RADIUS, 0.50" BORDER, 0.00" INDENT
COLORS: LEGEND - WHITE
BACKGROUND - GREEN
TEXT STYLE: C

**D3-1**

**VR-601**

1.5" RADIUS, 0.625" BORDER, 0.375" INDENT
COLORS: LEGEND - BLACK
BACKGROUND - WHITE
TEXT STYLE: "SAFETY BELTS" B; "REQUIRED" C
SYMBOL: RG015 REFER TO 2004 SHS BOOK

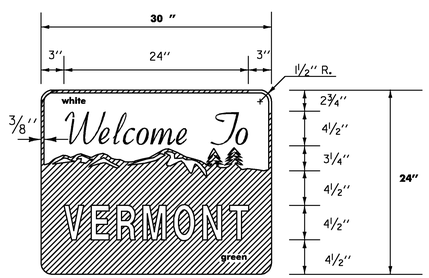


VD-421

NOTE:
FOR THE WORDS "WELCOME TO" USE GERBER FONT
MURRAY HILL BOLD OR EQUIVALENT. TEXT COLOR IS GREEN.
ALL OTHER TEXT USE GERBER FONT SOUVENIR
DEMIBOLD OR EQUIVALENT. TEXT COLOR IS WHITE.
REFER TO SHEET 2 GENERAL NOTES NUMBER 9.

MATERIALS:
SEE SHEET 2 GENERAL NOTES NUMBER 11.

1 SQUARE = 1"

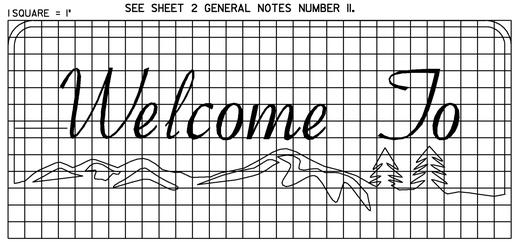


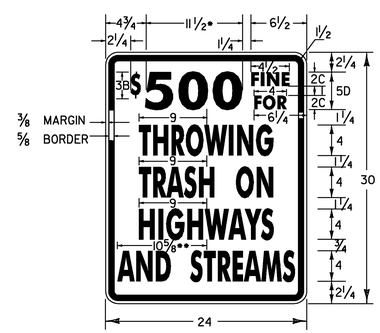


• REDUCE SPACING 40%
•• REDUCE SPACING 60%

**VR-023b**

1.5" RADIUS, 0.625" BORDER, 0.375" INDENT
COLORS: LEGEND - BLACK
BACKGROUND - WHITE
TEXT STYLE:
"$" B; "500" D; "FINE" C; "FOR" C;
"THROWING" B; "TRASH ON" B;
"HIGHWAYS" B; "AND STREAMS" B

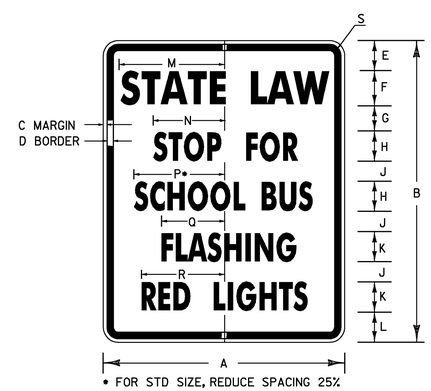


• FOR STD SIZE, REDUCE SPACING 25%

1.5" RADIUS, 0.625" BORDER, 0.375" INDENT
COLORS: LEGEND - BLACK
BACKGROUND - WHITE

**VR-048**

| SIGN | DIMENSIONS ( INCHES ) | | | | | | | | | | | | | | | | | |
|---|---|---|---|---|---|---|---|---|---|---|---|---|---|---|---|---|---|---|
| | A | B | C | D | E | F | G | H | J | K | L | M | N | P | Q | R | S | T |
| STD. | 24 | 30 | 3/8 | 5/8 | 3 | 4B | 3 | 3B | 1½ | 3B | 2½ | 9½ | 10⅝ | 6 9/16 | 10 7/16 | 6 5/16 | 8 5/16 | 1½ |
| EXPWY. & FWY. | 48 | 60 | ¾ | 1¼ | 6 | 7C | 5 | 6B | 4 | 6B | 6 | 21 | 14¼ | 12 9/16 | 18 1/16 | 12 9/16 | 16 5/16 | 3 |

ALL DIMENSIONS SHOWN IN INCHES UNLESS OTHERWISE NOTED.

PROJECT NAME: STATEWIDE SOUTHWEST REGION
PROJECT NUMBER: STP HRRR(7)

FILE NAME: 10K022.DGN
PROJECT LEADER: N. AVERY
DESIGNED BY: N. AVERY
SPECIFIC SIGN DETAILS RUPERT

PLOT DATE: 04-MAY-2010
DRAWN BY: N.AVERY
CHECKED BY: J. SCHULTZ
SHEET 11 OF 78