STATE OF VERMONT
AGENCY OF TRANSPORTATION

TRAFFIC SIGN SUMMARY SHEET 5 - BRIDPORT

DIRECTION	MILEMARKER, STATION, OR SIGN NUMBER	LOCATION	MANUAL ON UNIFORM TRAFFIC DEVICES OR STATE CODE	SIGN DIMENSIONS WIDTH	SIGN DIMENSIONS HEIGHT	SHEETING REMARKS	SIGN LEGEND	NEW SIGNS "A"	NEW SIGNS "B"	EXISTING SIGNS RETAIN	EXISTING SIGNS SALVAGE FROM	EXISTING SIGNS SALVAGE TO	EXISTING SIGNS REMOVE	EXISTING POST RETAIN	EXISTING POST REMOVE	NO. OF NEW POSTS	SQUARE STEEL (In) 1.75 lb/ft 1.88	SQUARE STEEL (In) 2.00 lb/ft 2.42	SQUARE STEEL (In) 2.50 lb/ft 3.35	TUBULAR STEEL O/(In) FOUNDATION	TUBULAR STEEL O/(In) 3.00 lb/ft 7.60	TUBULAR STEEL O/(In) 3.50 lb/ft 9.00	TUBULAR STEEL O/(In) 4.00 lb/ft 10.80	TUBULAR STEEL O/(In) 5.00 lb/ft 14.60	SIGN FRAME REQUIRED	REMARKS SHS = STANDARD HIGHWAY SIGN BOOK	SIGN DETAIL DETAIL IN SHS	SIGN DETAIL DETAIL ON SHEET NUMBER	SIGN DETAIL STANDARD SHEET NUMBER
NB	MM 1.780, RT	A	W11-7	30	30		SAME AS PREVIOUS SHEET 4	6.25					X		X	1		X								INSTALL NEW SIGN AND POST AT SAME LOCATION AS REMOVED SIGN, 312 FT SOUTH OF AND ACROSS FROM HYDRANT	X		
NB	MM 1.796, RT	A	W1-1MaL	30	30			6.25								1		X								INSTALL NEW SIGN, PLAQUE AND POST 227 FT SOUTH OF AND ACROSS FROM HYDRANT		8	
		A	W13-1P	18	18		INCORRECT REDUCED SPEED	2.25																		INSTALL BENEATH MODIFIED TURN WARNING SIGN AT THE CORRECT SIGN HEIGHT	X		
NB	MM 1.825, RT	A	W1-1L	30	30								X		X											REMOVE AND SIGN POST			
							LOVER'S LANE SLIP RAMP																						
WB	01+20 FT, RT	F	R1-1	30	30			6.25								1		X								INSTALL NEW SIGN AND POST 120 FT WEST OF THE INTERSECTION LOVER'S LANE SLIP RAMP & CROWN POINT RD FOR WESTBOUND TRAFFIC	X		
							LOVER'S LANE																						
EB	02+98 FT, RT	A	W3-1	36	36		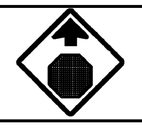	9.00								2		X								INSTALL NEW SIGN ON 2-POSTS 10 FT WEST OF POLE#15 ON LOVERS' LANE 317 FT WEST OF INTERSECTION FOR EASTBOUND TRAFFIC	X		
							SWINTON ROAD																						
EB	03+00 FT, RT	A	W3-1	36	36		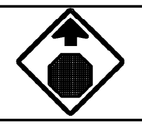	9.00								2		X								INSTALL NEW SIGN AND POST 300 FT WEST OF THE INTERSECTION ON SWINTON ROAD FOR EASTBOUND TRAFFIC	X		
							HAPPY VALLEY ROAD																						
NB	05+10 FT, RT	A	W3-1	36	36			9.00								2		X								INSTALL NEW SIGN AND POST 510 FT SOUTH OF POLE#381/35-21/42/0 ON HAPPY VALLEY RD FOR NORTHBOUND TRAFFIC	X		
							HAPPY VALLEY ROAD SLIP RAMP																						
SB	00+35 FT, LT	F	R1-1	30	30			6.25								1		X								INSTALL NEW SIGN AND POST 30 FT SOUTH OF AND ACROSS FROM STOP SIGN ON HAPPY VALLEY RD SLIP RAMP FOR SOUTHBOUND TRAFFIC	X		
							SHEET SUBTOTALS	SF 54.25	SF	EA 2			EA 2		EA 2	EA 10		FT 150		EA		LB							

FINAL POST LENGTHS ARE TO BE DETERMINED IN THE FIELD. POST SIZES ARE COMPUTED BASED ON INFORMATION FURNISHED ON THE STANDARD SHEETS AND THE VTRANS "SIGN POST DESIGN GUIDELINE".

PROJECT NAME: STATEWIDE SOUTHWEST REGION
PROJECT NUMBER: STP HRRR(7)

FILE NAME: 10K022.DGN
PROJECT LEADER: N. AVERY
DESIGNED BY: N. AVERY
BRIDPORT TRAFFIC SIGN SUMMARY 5

PLOT DATE: 04-MAY-2010
DRAWN BY: N.AVERY
CHECKED BY: J. SCHULTZ
SHEET 21 OF 78