STATE OF VERMONT
AGENCY OF TRANSPORTATION

TRAFFIC SIGN SUMMARY SHEET 6 - POWNAL

DIRECTION	MILEMARKER, STATION, OR SIGN NUMBER	LOCATION	MANUAL ON UNIFORM TRAFFIC DEVICES OR STATE CODE	SIGN DIMENSIONS WIDTH	SIGN DIMENSIONS HEIGHT	SHEETING REMARKS	SIGN LEGEND	NEW SIGNS "A"	NEW SIGNS "B"	EXISTING SIGNS RETAIN	EXISTING SIGNS SALVAGE FROM	EXISTING SIGNS SALVAGE TO	EXISTING SIGNS REMOVE	EXISTING POST RETAIN	EXISTING POST REMOVE	NO. OF NEW POSTS	SQUARE STEEL (In) 1.75 lb/ft 1.88	SQUARE STEEL (In) 2.00 lb/ft 2.42	SQUARE STEEL (In) 2.50 lb/ft 3.35	TUBULAR STEEL O/(In) FOUNDATION	TUBULAR STEEL O/(In) 3.00 lb/ft 7.60	TUBULAR STEEL O/(In) 3.50 lb/ft 9.00	TUBULAR STEEL O/(In) 4.00 lb/ft 10.80	TUBULAR STEEL O/(In) 5.00 lb/ft 14.60	SIGN FRAME REQUIRED	REMARKS SHS = STANDARD HIGHWAY SIGN BOOK	SIGN DETAIL DETAIL IN SHS	SIGN DETAIL DETAIL ON SHEET NUMBER	SIGN DETAIL STANDARD SHEET NUMBER
SB	MM 2.080, LT	F	WI-2 L	30	30			6.25								2		X								INSTALL NEW SIGN ON 2-POSTS 105 FTSOUTH OF POLE# 18/19	X		
		F	VW-133	30	30			6.25																			INSTALL BENEATH RIGHT CURVE WARNING SIGN AT THE CORRECT SIGN HEIGHT		10	
SB	MM 2.109, LT	F	WI-2 L	30	30		NO SIGN IN FIELD POST WAS REMOVED						X		X												REMOVE SIGN AND POST			
NB	MM 2.510, RT	A	WI-10 L	36	36			9.00								2		X								INSTALL NEW SIGN ON 2-POSTS 211 FT SOUTH OF POLE# TENPOINT/48/9/9	X		
		A	W16-8P	30	8			1.67																			INSTALL BENEATH HORIZONTAL ALIGNMENT WARNING SIGN AT THE CORRECT SIGN HEIGHT		10	
NB	MM 2.561, RT	A	R2-1	24	30			5.00					X			1		X								REMOVE SIGN AND POST INSTALL NEW SIGN AND POST 58 FT NORTH OF POLE# TENPOINT/48/9/9	X		
SB	MM 2.585, LT	F	R2-1	24	30			5.00								1		X								INSTALL NEW SIGN AND POST 185 FT NORTH OF AND ACROSS FROM POLE# TENPOINT/48/9/9	X		
NB	MM 2.602, RT	A/B	D3-1	42	12			3.50					X													INSTALL SIGN ABOVE STOP WITH UPDATED DESIGN		10	
		D	R1-1	30	30			6.25					X		X	1		X								REMOVE EXISTING SIGN AND POST INSTALL NEW SIGN AND POST AT SAME LOCATION	X		
NB	MM 2.614, RT	A	WI-8 L	18	24								X		X											REMOVE SIGN AND POST			
		A	WI-6 L	48	24			8.00								2		X								INSTALL NEW SIGN ON 2-POSTS 79 FT NORTH OF THE CENTER OF SKIPAREE ROAD AT RIGHT ANGLES TO APPROACHING TRAFFIC	X		
		B	WI-6 R	48	24		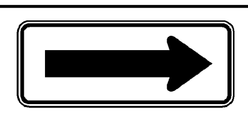	8.00								2		X								INSTALL NEW SIGN ON 2-POSTS 79 FT NORTH OF THE CENTER OF SKIPAREE ROAD AT RIGHT ANGLES TO APPROACHING TRAFFIC	X		
NB	MM 2.632, RT	A	WI-6 L	48	24		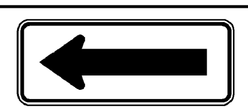	8.00								2		X								INSTALL NEW SIGN ON 2-POSTS 174 FT NORTH OF THE CENTER OF SKIPAREE ROAD AT RIGHT ANGLES TO APPROACHING TRAFFIC	X		
		B	WI-6 R	48	24		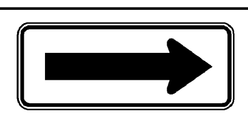	8.00								2		X								INSTALL NEW SIGN ON 2-POSTS 174 FT NORTH OF THE CENTER OF SKIPAREE ROAD AT RIGHT ANGLES TO APPROACHING TRAFFIC	X		
NB	MM 2.634, RT	A	WI-8 R	18	24								X		X											REMOVE SIGN AND POST			
							SHEET SUBTOTALS	SF 74.92	SF			EA 6			EA 4	EA 15		FT 225		EA		LB						

FINAL POST LENGTHS ARE TO BE DETERMINED IN THE FIELD. POST SIZES ARE COMPUTED BASED ON INFORMATION FURNISHED ON THE STANDARD SHEETS AND THE VTRANS "SIGN POST DESIGN GUIDELINE".

PROJECT NAME: STATEWIDE SOUTHWEST REGION
PROJECT NUMBER: STP HRRR(7)

FILE NAME: 10K022.DGN
PROJECT LEADER: N. AVERY
DESIGNED BY: N. AVERY
POWNAL TRAFFIC SIGN SUMMARY 6

PLOT DATE: 04-MAY-2010
DRAWN BY: N.AVERY
CHECKED BY: J. SCHULTZ
SHEET 48 OF 78