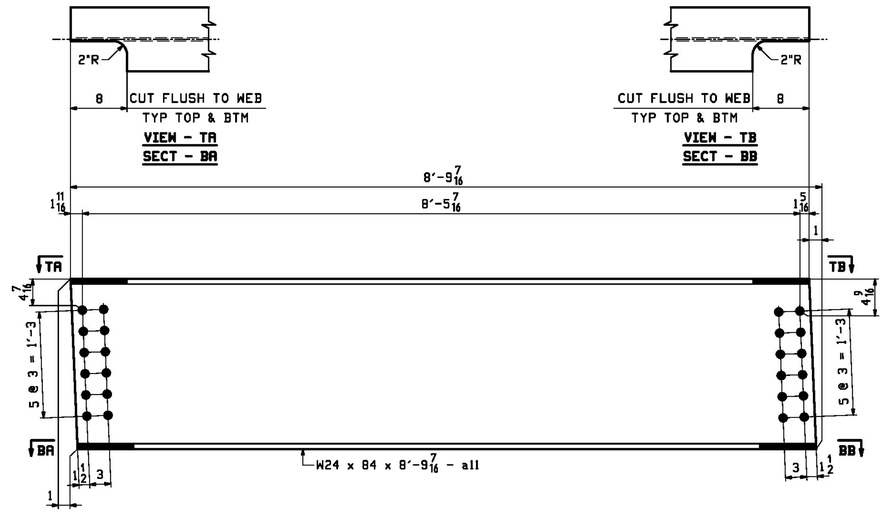

24 ~ INTERMEDIATE DIAPHRAGMS ~ 11D1

ABM INFO PAGE	ABM INFO LINE	SHIP MARK	QTY	MARK	MATERIAL	LENGTH FT	LENGTH INCHES	REMARKS	WT	PROCUREMENT NOTES
		11D1	24		INT. DIAPHRAGMS			METALIZED	738	
4	G		24	a11	W 24x84	8	9 7/16	M270-50T2	738	

BILL OF MATERIAL

JOB NO. 645 | DRAWING NO. 11 | REV. 1

NOTES:
1. FOR GENERAL NOTES SEE DRAWING GN1.
2. "T2" DENOTES MATERIAL SUBJECT TO CHARPY V-NOTCH TESTING.

REV.	DATE	REMARKS	DWN	CHK	APVL	SHOP
1	11/30	CORRECT MATERIAL CALL OUT	LWD	CTF		
0						

MATERIAL:	SURFACE PREP. & PAINT:	HOLES:	SHOP BOLTS:
M270-50T2 UN.	SEE GN1	15/16"ø UN.	NONE

DESCRIPTION: INT DIAPHRAGMS

CASCO BAY STEEL STRUCTURES, INC.
1 WALLACE AVE. SOUTH PORTLAND, ME 04106
PHONE (207) 780-6722 FAX. (207) 780-6726
TENSOR 3354

STRUCTURE:	DRAWN:	DATE:
TH-2 (RIVER ROAD) BRIDGE #10 COUNTY OF ADDISON	LWD	10/23
	CHKD: WJL	DATE: 10/27
LOCATION: TOWN OF NEW HAVEN, VT	JOB NO. 645	DWG NO. 11
PROJ NO. BRF 0183 (1)		REV. 1
CUSTOMER: CCS CONSTRUCTORS, INC.		

LWD Thu, Jan 31, 2019 09:09:37 PM //users/jobs/2324/11.dwg