STATE OF VERMONT
AGENCY OF TRANSPORTATION

TRAFFIC SIGN SUMMARY SHEET 2 – BARRE TOWN 1 (DONAHUE RD)

DIRECTION	MILEMARKER, STATION, OR SIGN NUMBER	LOCATION	MANUAL ON UNIFORM TRAFFIC DEVICES OR STATE CODE	SIGN DIMENSIONS WIDTH	SIGN DIMENSIONS HEIGHT	SHEETING REMARKS	SIGN LEGEND	NEW SIGNS "A"	NEW SIGNS "B"	EXISTING SIGNS RETAIN	EXISTING SIGNS SALVAGE FROM	EXISTING SIGNS SALVAGE TO	EXISTING SIGNS REMOVE	EXISTING POST RETAIN	EXISTING POST REMOVE	NO. OF NEW POSTS	SQUARE STEEL (in) 1.75 lb/ft 1.88	SQUARE STEEL (in) 2.00 lb/ft 2.42	SQUARE STEEL (in) 2.50 lb/ft 3.35	TUBULAR STEEL O/(in) FOUNDATION	TUBULAR STEEL O/(in) 3.00 lb/ft 7.60	TUBULAR STEEL O/(in) 3.50 lb/ft 9.00	TUBULAR STEEL O/(in) 4.00 lb/ft 10.80	TUBULAR STEEL O/(in) 5.00 lb/ft 14.60	SIGN FRAME REQUIRED	REMARKS SHS = STANDARD HIGHWAY SIGN BOOK	SIGN DETAIL DETAIL IN SHS	SIGN DETAIL DETAIL ON SHEET NUMBER	SIGN DETAIL STANDARD SHEET NUMBER
NB	MM 0.870, RT	A	S3-1	30	30	F-Y-G		6.25								2		X									INSTALL NEW SIGN AND POST 369 FT NORTH OF POLE # GMP/20/7-7/20	X		
		A	VW-060	30	30			6.25																		INSTALL NEW SIGN ABOVE THE SCHOOL BUS STOP AHEAD SIGN AT THE CORRECT SIGN HEIGHT ON THE SAME POSTS			
SB	MM 0.920, LT	F	W2-2 R	30	30			6.25								1		X									INSTALL NEW SIGN AND POST 20 FT SOUTH OF THE DRIVE NEAR POLE# 18/01/186	X		
NB	MM 1.000, RT	A	W2-1	36	36			9.00								2		X									INSTALL NEW SIGN ON 2-POSTS 50 FT NORTH OF POLE # GMP/11/17	X		
		A	W16-8aP	48	15			5.00																		INSTALL NEW SIGN BENEATH THE INTERSECTION WARNING SIGN AT THE CORRECT SIGN HEIGHT		8	
SB	MM 1.060, LT	F	R2-1	24	30			5.00					X		X	1		X									INSTALL NEW SIGN AND POST 105 FT SOUTH OF LITTLE JOHN RD	X		
SB	MM 1.080, LT	H	R2-1	30	30			6.25					X		X	1		X									REMOVE SIGN AND POST AND INSTALL NEW SIGN AND POST AT THE SAME LOCATION (LITTLE JOHN RD)	X		
SB	MM 1.081, LT	G/H	D3-1	42	12		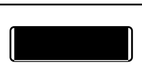	3.50					X		X	1		X									INSTALL NEW SIGN AND POST AT THE SAME LOCATION NEXT TO THE STOP SIGN FOR LITTLE JOHN ROAD		8	
		F/E	D3-1	48	12			4.00					X													INSTALL NEW SIGN BENEATH THE DONAHUE RD STREET NAME SIGN ON THE SAME POST		8	
SB	MM 1.080, LT +252 FT	H	W3-1	36	36			9.00								2		X									INSTALL NEW SIGN ON 2-POSTS 250 FT WEST OF DONAHUE RD ON LITTLE JOHN RD	X		
NB	MM 1.080, RT	D	R1-1	30	30			6.25								1		X									INSTALL NEW SIGN AND POST AT THE LEFT HAND SIDE OF LOWERY RD	X		
NB	MM 1.090, RT	D	R1-1	30	30			6.25					X		X	1		X									INSTALL NEW SIGN AND POST AT THE SAME LOCATION (LOWERY RD)	X		
NB	MM 1.091, RT	A/B	D3-1	36	12		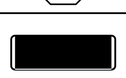	3.00					X		X	1		X									INSTALL NEW SIGN AT THE SAME LOCATION NEXT TO THE STOP SIGN FOR LOWERY ROAD		8	
		C/D	D3-1	42	12			3.50					X													INSTALL NEW SIGN BENEATH LOWERY RD SIGN ON THE SAME POST		8	
NB	MM 1.090, RT +348 FT	D	W3-1	36	36			9.00								2		X									INSTALL NEW SIGN ON 2-POSTS 350 FT EAST OF DONAHUE RD ON LOWERY RD ACROSS FROM POLE# 2/2/40305	X		
										EA	EA	EA	EA 7	EA	EA 5			FT 225				LB	LB	LB	LB					
							SHEET SUBTOTALS	SF 88.50	SF	EA 7				EA 5		EA 15	FT 225			EA	LB								

FINAL POST LENGTHS ARE TO BE DETERMINED IN THE FIELD. POST SIZES ARE COMPUTED BASED ON INFORMATION FURNISHED ON THE STANDARD SHEETS AND THE VTRANS "SIGN POST DESIGN GUIDELINE".

PROJECT NAME: NORTHEAST REGION
PROJECT NUMBER: STP HRRR(4)

FILE NAME: 10k016_wrk.dgn
PROJECT LEADER: JLS
DESIGNED BY: NLA
BARRE TOWN (1) TSS SHEET 2

PLOT DATE: 13-SEP-2012 15:46
DRAWN BY: ITS
CHECKED BY: JLS
SHEET 14 OF 64