STATE OF VERMONT
AGENCY OF TRANSPORTATION

TRAFFIC SIGN SUMMARY SHEET 1 – BARRE TOWN 2 (OSBORNE RD)

DIRECTION	MILEMARKER, STATION, OR SIGN NUMBER	LOCATION	MANUAL ON UNIFORM TRAFFIC DEVICES OR STATE CODE	SIGN DIMENSIONS WIDTH	SIGN DIMENSIONS HEIGHT	SHEETING REMARKS	SIGN LEGEND	NEW SIGNS "A"	NEW SIGNS "B"	EXISTING SIGNS RETAIN	EXISTING SIGNS SALVAGE FROM	EXISTING SIGNS SALVAGE TO	EXISTING SIGNS REMOVE	EXISTING POST RETAIN	EXISTING POST REMOVE	NO. OF NEW POSTS	SQUARE STEEL (in) 1.75 lb/ft 1.88	SQUARE STEEL (in) 2.00 lb/ft 2.42	SQUARE STEEL (in) 2.50 lb/ft 3.35	TUBULAR STEEL O/(in) FOUNDATION	TUBULAR STEEL O/(in) 3.00 lb/ft 7.60	TUBULAR STEEL O/(in) 3.50 lb/ft 9.00	TUBULAR STEEL O/(in) 4.00 lb/ft 10.80	TUBULAR STEEL O/(in) 5.00 lb/ft 14.60	SIGN FRAME REQUIRED	REMARKS (SHS = STANDARD HIGHWAY SIGN BOOK)	SIGN DETAIL: DETAIL IN SHS	SIGN DETAIL: DETAIL ON SHEET NUMBER	SIGN DETAIL: STANDARD SHEET NUMBER
SB	MM 0.030, LT	F	S3-1	30	30	F-Y-G		6.25								I		X									INSTALL NEW SIGN AND POST 158 FT NORTH OF SIERRA LAVIN RD	X		
NB	MM 0.030, RT	A	R2-1	24	30			5.00					X		X	I		X									INSTALL NEW SIGN AND POST 158 FT NORTH OF SIERRA LAVIN RD	X		
SB	MM 0.040, LT	F	S3-1	30	30								X		X												REMOVE SIGN AND POST			
SB	MM 0.060, LT	F	WI-IMaR	30	30			6.25								I		X									INSTALL NEW SIGN AND POST 316 FT NORTH OF SIERRA LAVIN RD			
SB	MM 0.160, LT	H	RI-1	30	30			6.25					X		X	I		X									REMOVE EXISTING SIGN AND POST AND INSTALL NEW SIGN AND POST AT SAME LOCATION (BOLSOM RD)	X		
NB	MM 0.170, RT	D	RI-1	30	30			6.25					X		X	I		X									REMOVE SIGN AND POST AND INSTALL NEW SIGN AND POST AT SAME LOCATION (E BOLSOM RD)	X		
NB	MM 0.200, RT	A	R2-1	24	30			5.00					X		X	I		X									INSTALL NEW SIGN AND POST 158 FT NORTH OF E BOLSOM RD	X		
SB	MM 0.200, LT	F	R2-1	24	30			5.00					X		X	I		X									INSTALL NEW SIGN AND POST AT 158 FT NORTH OF E BOLSOM RD DIRECTLY ACROSS FROM THE SPEED LIMIT 40 SIGN ASSEMBLY	X		
SB	MM 0.290, LT	F	R2-5A	24	30								X		X												REMOVE SIGN AND POST			
		F	R3-5	36	36			9.00								2		X									INSTALL NEW SIGN ON 2-POSTS 633 FT NORTH OF E BOLSOM RD	X		
NB	MM 0.550, RT	A	WI-2L	30	30			6.25								I		X									INSTALL NEW SIGN AND POST 100 FT NORTH OF POLE# GMP/14/15/NET/5	X		
NB	MM 0.590, RT	B	WI-8L	18	24								X		X												REMOVE SIGN AND POST			
NB	MM 0.590, RT	A B	WI-8L WI-8R	18 18	24 24		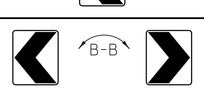	3.00 3.00								I		X									INSTALL NEW CHEVRONS BACK-TO-BACK ON A SIGN BRACKET ON A SINGLE POST 10 FT NORTH OF POLE# GMP/15/511/2	X X		
NB	MM 0.613, RT	A B	WI-8L WI-8R	18 18	24 24		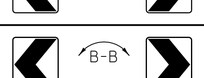	3.00 3.00								I		X									INSTALL NEW CHEVRONS BACK-TO-BACK ON A SIGN BRACKET ON A SINGLE POST 130 FT NORTH OF POLE# GMP/15/511/2	X X		
NB	MM 0.610, RT	B	WI-8L	18	24								X		X												REMOVE SIGN AND POST			
SB	MM 0.680, LT	F	WI-2R	30	30			6.25								I		X									INSTALL NEW SIGN AND POST 10 FT NORTH OF POLE# GMP/17/53	X		
																EA		EA		EA		EA		EA		FT		FT		FT		LB		LB		LB		LB					
																		9				9						195															
							SHEET SUBTOTALS	SF 73.50	SF	EA 9				EA 9		EA 13	FT 195		EA	LB																							

FINAL POST LENGTHS ARE TO BE DETERMINED IN THE FIELD. POST SIZES ARE COMPUTED BASED ON INFORMATION FURNISHED ON THE STANDARD SHEETS AND THE VTRANS "SIGN POST DESIGN GUIDELINE".

PROJECT NAME: STATEWIDE NORTHEAST REGION
PROJECT NUMBER: STP HRRR(4)

FILE NAME: 10k016_wrk.dgn
PROJECT LEADER: JLS
DESIGNED BY: NLA
BARRE TOWN (2) TSS SHEET 1

PLOT DATE: 13-SEP-2012 15:47
DRAWN BY: ITS
CHECKED BY: JLS
SHEET 18 OF 64