STATE OF VERMONT
AGENCY OF TRANSPORTATION

TRAFFIC SIGN SUMMARY SHEET 4 – BARRE TOWN 2 (OSBORNE RD)

DIRECTION	MILEMARKER, STATION, OR SIGN NUMBER	LOCATION	MANUAL ON UNIFORM TRAFFIC DEVICES OR STATE CODE	SIGN DIMENSIONS WIDTH	SIGN DIMENSIONS HEIGHT	SHEETING REMARKS	SIGN LEGEND	NEW SIGNS "A"	NEW SIGNS "B"	EXISTING SIGNS RETAIN	EXISTING SIGNS SALVAGE FROM	EXISTING SIGNS SALVAGE TO	EXISTING SIGNS REMOVE	EXISTING POST RETAIN	EXISTING POST REMOVE	NO. OF NEW POSTS	SQUARE STEEL (in) 1.75 lb/ft 1.88	SQUARE STEEL (in) 2.00 lb/ft 2.42	SQUARE STEEL (in) 2.50 lb/ft 3.35	TUBULAR STEEL O/(in) FOUNDATION	TUBULAR STEEL O/(in) 3.00 lb/ft 7.60	TUBULAR STEEL O/(in) 3.50 lb/ft 9.00	TUBULAR STEEL O/(in) 4.00 lb/ft 10.80	TUBULAR STEEL O/(in) 5.00 lb/ft 14.60	SIGN FRAME REQUIRED	REMARKS SHS = STANDARD HIGHWAY SIGN BOOK	SIGN DETAIL: DETAIL IN SHS	SIGN DETAIL: DETAIL ON SHEET NUMBER	SIGN DETAIL: STANDARD SHEET NUMBER
SB	MM 2.750, LT	F	R2-1	24	30			5.00					X		X	1		X								INSTALL NEW SIGN AND POST 52 FT SOUTH OF LADD RD	X		
		F	R8-3	24	30						X	X	X													SALVAGE SIGN AND INSTALL BENEATH NEW SPEED LIMIT SIGN ON THE SAME POST			
SB	MM 2.760, LT	H	R1-2	36	36								X		X											REMOVE SIGN AND POST			
		H	R1-1	30	30			6.25								1		X								INSTALL NEW SIGN AND POST WHERE THE YIELD SIGN USED TO BE (LADD RD)	X		
SB	MM 2.870, LT	F	R2-1	24	30		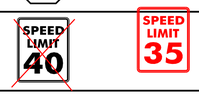	5.00								1		X								INSTALL NEW SIGN AND POST JUST SOUTH OF THE BARRE TOWN/ORANGE TOWN LINE	X		
NB	MM 2.900, RT	C	VD-024	72	10			5.00								2		X								INSTALL NEW SIGN ON 2-POSTS AT THE BARRE TOWN/ORANGE TOWN LINE. VERIFY WITH THE TOWN ENGINEER FOR THE EXACT LOCATION		8	
NB	MM 2.900, RT	C	VD-025	72	10		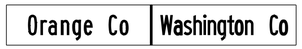	5.00																		INSTALL NEW SIGN BENEATH THE ORANGE :BARRE TOWN TOWN LINE SIGN ON THE SAME POSTS		8	
							SHEET SUBTOTALS	SF 26.25	SF	EA 5				EA 2		EA 5	FT 75			EA				LB						

FINAL POST LENGTHS ARE TO BE DETERMINED IN THE FIELD. POST SIZES ARE COMPUTED BASED ON INFORMATION FURNISHED ON THE STANDARD SHEETS AND THE VTRANS "SIGN POST DESIGN GUIDELINE".

EA	EA	EA	EA	EA	EA	FT	FT	FT	LB	LB	LB	LB
	1	1	3		2		75					

PROJECT NAME: STATEWIDE NORTHEAST REGION
PROJECT NUMBER: STP HRRR(4)

FILE NAME: 10k016_wrk.dgn
PROJECT LEADER: JLS
DESIGNED BY: NLA
BARRE TOWN (2) TSS SHEET 4

PLOT DATE: 13-SEP-2012 15:47
DRAWN BY: ITS
CHECKED BY: JLS
SHEET 21 OF 64