STATE OF VERMONT
AGENCY OF TRANSPORTATION

TRAFFIC SIGN SUMMARY SHEET 6 – BARRE TOWN 4 (WEBSTERVILLE RD)

DIRECTION	MILEMARKER, STATION, OR SIGN NUMBER	LOCATION	MANUAL ON UNIFORM TRAFFIC DEVICES OR STATE CODE	SIGN DIMENSIONS WIDTH	SIGN DIMENSIONS HEIGHT	SHEETING REMARKS	SIGN LEGEND	NEW SIGNS "A"	NEW SIGNS "B"	EXISTING SIGNS RETAIN	EXISTING SIGNS SALVAGE FROM	EXISTING SIGNS SALVAGE TO	EXISTING SIGNS REMOVE	EXISTING POST RETAIN	EXISTING POST REMOVE	NO. OF NEW POSTS	SQUARE STEEL (in) 1.75 lb/ft 1.88	SQUARE STEEL (in) 2.00 lb/ft 2.42	SQUARE STEEL (in) 2.50 lb/ft 3.35	TUBULAR STEEL O/(in) FOUNDATION	TUBULAR STEEL O/(in) 3.00 lb/ft 7.60	TUBULAR STEEL O/(in) 3.50 lb/ft 9.00	TUBULAR STEEL O/(in) 4.00 lb/ft 10.80	TUBULAR STEEL O/(in) 5.00 lb/ft 14.60	SIGN FRAME REQUIRED	REMARKS SHS = STANDARD HIGHWAY SIGN BOOK	SIGN DETAIL DETAIL IN SHS	SIGN DETAIL DETAIL ON SHEET NUMBER	SIGN DETAIL STANDARD SHEET NUMBER
EB	MM 1.440, RT	D	RI-2	36	36			3.89					X		X	I		X								INSTALL NEW SIGN AND POST NEXT TO POLE# 79144/1/53 (GREGOIRE ST)	X		
		D	TOWN SIGN	36	24								X													REMOVE SIGN AND RETURN TO TOWN			
		D	VD-700	6	10								X													REMOVE SIGN			
EB	MM 1.466, RT	A	R2-1	24	30			5.00					X		X	I		X								INSTALL NEW SIGN AND POST 58 FT EAST OF POLE# 113	X		
WB	MM 1.552, LT	F	S3-1	30	30	F-Y-G		6.25					X		X	I		X								INSTALL NEW SIGN AND POST 21FT WEST OF POLE# 53275/13	X		
WB	MM 1.614, LT	H	R1-1	30	30			6.25					X		X	I		X								REMOVE SIGN AND POST AND INSTALL NEW SIGN AND POST AT SAME LOCATION (MILLSTONE BLVD)	X		
EB	MM 1.919, RT	A	W1-2L	30	30								X		X											REMOVE SIGN AND POST			
EB	MM 1.922, RT	A	W1-1L	30	30			6.25								I		X								INSTALL SIGN AND POST 15 FT WEST OF POLE# 342A/135/110364/16	X		
EB	MM 1.945, RT	A	W3-5	36	36			9.00								2		X								INSTALL SIGN ON 2-POSTS 10 FT WEST OF POLE# 110365/27/136)	X		
WB	MM 1.985, LT	F	R2-1	24	30			5.00					X		X	I		X								INSTALL NEW SIGN AND POST 95 FT EAST OF AND ACROSS FROM POLE# 110366/28/137	X		
EB	MM 1.988, RT	A	R2-1	24	30			5.00					X		X	I		X								INSTALL NEW SIGN AND POST 110 FT EAST OF POLE# 110366/28/137	X		
EB	MM 2.012, RT	D	R1-2	36	36			3.89					X		X	I		X								REMOVE SIGN AND POST AND INSTALL NEW SIGN AND POST AT SAME LOCATION AT TEJA RD LOCATED NEAR POLE# 110368/30/139	X		
EB	MM 2.021, RT	A B	W1-8 L W1-8 R	18 18	24 24		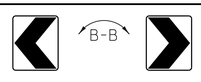	3.00 3.00								I		X								INSTALL NEW CHEVRONS BACK-TO-BACK ON A SIGN BRACKET ON A SINGLE POST 53 FT WEST OF POLE# 110368/30/139	X X		

FINAL POST LENGTHS ARE TO BE DETERMINED IN THE FIELD. POST SIZES ARE COMPUTED BASED ON INFORMATION FURNISHED ON THE STANDARD SHEETS AND THE VTRANS "SIGN POST DESIGN GUIDELINE".

	NEW SIGNS "A"	NEW SIGNS "B"	EXISTING SIGNS RETAIN	EXISTING SIGNS SALVAGE FROM	EXISTING SIGNS SALVAGE TO	EXISTING SIGNS REMOVE	EXISTING POST RETAIN	EXISTING POST REMOVE	NO. OF NEW POSTS	SQUARE STEEL (in) 1.75 lb/ft 1.88	SQUARE STEEL (in) 2.00 lb/ft 2.42	SQUARE STEEL (in) 2.50 lb/ft 3.35	TUBULAR STEEL O/(in) FOUNDATION	TUBULAR STEEL O/(in) 3.00 lb/ft 7.60	TUBULAR STEEL O/(in) 3.50 lb/ft 9.00	TUBULAR STEEL O/(in) 4.00 lb/ft 10.80	TUBULAR STEEL O/(in) 5.00 lb/ft 14.60	SIGN FRAME REQUIRED
			EA	EA	EA	EA 10	EA	EA 8		FT	FT 165	FT		LB	LB	LB	LB	
SHEET SUBTOTALS	SF 56.53	SF	EA 10				EA 8		EA 11	FT 165			EA	LB				

PROJECT NAME: STATEWIDE NORTHEAST REGION
PROJECT NUMBER: STP HRRR(4)

FILE NAME: 10k016_wrk.dgn
PROJECT LEADER: JLS
DESIGNED BY: NLA
BARRE TOWN (4) TSS SHEET 6

PLOT DATE: 13-SEP-2012 15:48
DRAWN BY: ITS
CHECKED BY: JLS
SHEET 32 OF 64