STATE OF VERMONT
AGENCY OF TRANSPORTATION

TRAFFIC SIGN SUMMARY SHEET 8 – BARRE TOWN 4
(WEBSTERVILLE RD)

DIRECTION	MILEMARKER, STATION, OR SIGN NUMBER	LOCATION	MANUAL ON UNIFORM TRAFFIC DEVICES OR STATE CODE	SIGN DIMENSIONS WIDTH	SIGN DIMENSIONS HEIGHT	SHEETING REMARKS	SIGN LEGEND	NEW SIGNS "A"	NEW SIGNS "B"	EXISTING SIGNS RETAIN	EXISTING SIGNS SALVAGE FROM	EXISTING SIGNS SALVAGE TO	EXISTING SIGNS REMOVE	EXISTING POST RETAIN	EXISTING POST REMOVE	NO. OF NEW POSTS	SQUARE STEEL (in) 1.75 lb/ft 1.88	SQUARE STEEL (in) 2.00 lb/ft 2.42	SQUARE STEEL (in) 2.50 lb/ft 3.35	FOUNDATION	TUBULAR STEEL O/(in) 3.00 lb/ft 7.60	TUBULAR STEEL O/(in) 3.50 lb/ft 9.00	TUBULAR STEEL O/(in) 4.00 lb/ft 10.80	TUBULAR STEEL O/(in) 5.00 lb/ft 14.60	SIGN FRAME REQUIRED	REMARKS (SHS = STANDARD HIGHWAY SIGN BOOK)	SIGN DETAIL: DETAIL IN SHS	SIGN DETAIL: DETAIL ON SHEET NUMBER	SIGN DETAIL: STANDARD SHEET NUMBER
WB	MM 2.202, LT	F	W1-6	48	24		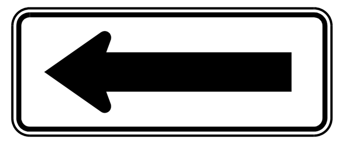	8.00					X		X X	2		X								INSTALL NEW SIGN ON 2-POSTS 5 FT WEST OF POLE# 38/40709	X		
WB	MM 2.204, LT	E/F	D3-1	24	6		HIGH ST				X	X	X													SALVAGE SIGN FROM EXISTING LOCATION AND INSTALL ON TOP OF STOP SIGN ON THE SAME POST	X		
		H	R1-1	30	30		STOP	6.25					X		X	1		X								REMOVE SIGN AND POST AND INSTALL NEW SIGN AND POST (HIGH ST)			
		G	VD-700	6	10		0630 1202 0225						X													REMOVE SIGN			
WB	MM 2.250, LT	F	W1-1L	30	30		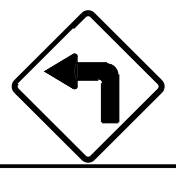	6.25					X		X	1		X								INSTALL NEW SIGN AND POST 227 FT EAST OF THE CENTER OF HIGH ST	X		
WB	MM 2.319, LT	F	VR-079	24	30		LEGAL LOAD AS FOR STATE HIGHWAYS	5.00					X		X	1		X								INSTALL NEW SIGN AND POST 63 FT EAST OF AND ACROSS FROM POLE# 4/118814/153-01		7	
		F	R2-1	24	30		SPEED LIMIT 25	5.00																		INSTALL NEW SIGN BENEATH LEGAL LOAD LIMIT SIGN ON THE SAME POST	X		
WB	MM 2.329, LT	H	R1-1	30	30		STOP	6.25					X		X	1		X								REMOVE SIGN AND POST AND INSTALL NEW SIGN AND POST (MILL ST.)	X		
WB	MM 2.337, LT	G	VR-017	24	30		LEGAL LOAD LIMIT 24,000 POUNDS	5.00					X		X	1		X								INSTALL NEW SIGN AND POST 5 FT WEST AND ACROSS FROM POLE# 10K/7		7	
EB	MM 2.337, RT	D	R1-1	30	30		STOP	6.25					X		X	1		X								REMOVE SIGN AND POST AND INSTALL NEW SIGN AND POST NEAR POLE #10K/7 (MILL ST.)	X		
WB	MM 2.389, LT	F	VR-079	24	30		LEGAL LOAD AS FOR STATE HIGHWAYS	5.00					X		X	1		X								INSTALL NEW SIGN AND POST JUST EAST OF POLE# 11342A/156/40238		7	
		F	R2-1	24	30		SPEED LIMIT 25	5.00																		INSTALL NEW SIGN BENEATH LEGAL LOAD LIMIT SIGN ON THE SAME POST	X		
EB	MM 2.403, RT	A	R1-1	30	30		STOP	6.25					X		X	1		X								REMOVE SIGN AND POST AND INSTALL NEW SIGN AND POST (WATERMAN ST)	X		
										EA	EA 1	EA 1	EA 11	EA	EA 10		FT	FT 150	FT		LB	LB	LB	LB					
							SHEET SUBTOTALS	SF 64.25	SF	EA 13				EA 10		EA 10	FT 150			EA	LB								

FINAL POST LENGTHS ARE TO BE DETERMINED IN THE FIELD. POST SIZES ARE COMPUTED BASED ON INFORMATION FURNISHED ON THE STANDARD SHEETS AND THE VTRANS "SIGN POST DESIGN GUIDELINE".

PROJECT NAME: STATEWIDE NORTHEAST REGION
PROJECT NUMBER: STP HRRR(4)

FILE NAME: 10k016_wrk.dgn
PROJECT LEADER: JLS
DESIGNED BY: NLA
BARRE TOWN (4) TSS SHEET 8
PLOT DATE: 13-SEP-2012 15:48
DRAWN BY: ITS
CHECKED BY: JLS
SHEET 34 OF 64