STATE OF VERMONT
AGENCY OF TRANSPORTATION

TRAFFIC SIGN SUMMARY SHEET 5 - CHARLOTTE

DIRECTION	MILEMARKER, STATION, OR SIGN NUMBER	LOCATION	MANUAL ON UNIFORM TRAFFIC DEVICES OR STATE CODE	SIGN DIMENSIONS WIDTH	SIGN DIMENSIONS HEIGHT	SHEETING REMARKS	SIGN LEGEND	NEW SIGNS "A"	NEW SIGNS "B"	EXISTING SIGNS RETAIN	EXISTING SIGNS SALVAGE FROM	EXISTING SIGNS SALVAGE TO	EXISTING SIGNS REMOVE	EXISTING POST RETAIN	EXISTING POST REMOVE	NO. OF NEW POSTS	SQUARE STEEL (in) 1.75 lb/ft 1.88	SQUARE STEEL (in) 2.00 lb/ft 2.42	SQUARE STEEL (in) 2.50 lb/ft 3.35	FOUNDATION	TUBULAR STEEL O/(in) 3.00 lb/ft 7.60	TUBULAR STEEL O/(in) 3.50 lb/ft 9.00	TUBULAR STEEL O/(in) 4.00 lb/ft 10.80	TUBULAR STEEL O/(in) 5.00 lb/ft 14.60	SIGN FRAME REQUIRED	REMARKS SHS = STANDARD HIGHWAY SIGN BOOK	SIGN DETAIL DETAIL IN SHS	SIGN DETAIL DETAIL ON SHEET NUMBER	SIGN DETAIL STANDARD SHEET NUMBER
EB	MM, 2.290, RT +350 FT, RT	D	W3-1	36	36			9.00					X		X	2		X								REPLACE EXISTING SIGN ON 2 POSTS 370 FT NORTH AND ACROSS FROM POLE #2149 ON SPEAR STREET	X		
WB	MM, 2.290, LT	F	R1-1	30	30			6.25					X		X	1		X								REPLACE EXISTING SIGN AND POST 370 FT NORTH FROM POLE #2149	X		
		F	R1-3	12	8								X													REMOVE EXISTING PLAQUE BELOW R1-1 SIGN ON THE SAME POST			
		F	R1-3P	18	6			0.75																		INSTALL NEW PLAQUE BELOW THE REPLACED R1-1SIGN ON THE SAME POST	X		
EB	MM, 2.350, RT	A	R2-1	24	30			5.00								1		X								INSTALL NEW SIGN AND POST 686 FT NORTH AND ACROSS FROM POLE #2149	X		
WB	MM, 2.350, LT	F	W3-1	36	36								X		X											REMOVE EXISTING SIGN AND POST 686 FT NORTH FROM POLE #2149			
WB	MM, 2.37, LT	F	W3-1	36	36			9.00								2		X								INSTALL NEW SIGN ON 2 POSTS 786 FT NORTH FROM POLE #2149	X		
EB	MM, 2.510, RT	D	R1-2	36	36			3.89					X		X	2		X								REPLACE EXISTING SIGN, ON 2 POSTS AT THE CORNER OF JACKSON HILL ROAD AND HINESBURG ROAD	X		
WB	MM, 2.550, LT	F	VD-018	30	18			3.75								1		X								INSTALL NEW SIGN AND POST 211FT ACROSS FROM JACKSON HILL ROAD		8	
WB	MM, 3.100, LT	H	R1-1	30	30			6.25					X		X	1		X								REPLACE EXISTING SIGN AND POST ACROSS FROM POLE #GMP/171	X		
EB	MM, 3.100, RT	C	W1-7	48	24		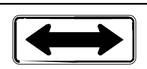	8.00								2		X								INSTALL NEW SIGN ON 2 POSTS NEXT TO POLE #GMP/171	X		
EB	MM, 3.230, RT	A	W2-2R	30	30			6.25					X		X	1		X								REPLACE EXISTING SIGN AND POST NEXT TO POLE #GMP/176	X		
		A	W16-8P	24	8			1.32																		INSTALL NEW PLAQUE BELOW THE REPLACED W2-2R SIGN ON THE SAME POST		8	
EB	MM, 3.290, RT	D	R1-1	30	30			6.25					X		X	1		X								REPLACE EXISTING SIGN AND POST 317 FT NORTH FROM POLE #GMP/171	X		
EB	MM, 3.840, RT	A	VW-276H	30	30			6.25								1		X								INSTALL NEW SIGN AND POST NEXT TO POLE #GMP/199/CTC/164		8	
							SHEET SUBTOTALS	SF 71.96	SF	EA 8				EA 7		EA 15		FT 225		EA	LB								

FINAL POST LENGTHS ARE TO BE DETERMINED IN THE FIELD. POST SIZES ARE COMPUTED BASED ON INFORMATION FURNISHED ON THE STANDARD SHEETS AND THE VTRANS "SIGN POST DESIGN GUIDE".

PROJECT NAME: STATEWIDE NORTHWEST REGION
PROJECT NUMBER: STP HRRR(9)

FILE NAME: dl0k318_wrk.dgn
PROJECT LEADER: JLS
DESIGNED BY: NLA
CHARLOTTE TRAFFIC SIGN SUMMARY 5

PLOT DATE: 22-OCT-2012
DRAWN BY: ITS
CHECKED BY: JLS
SHEET 25 OF 54