STATE OF VERMONT
AGENCY OF TRANSPORTATION

TRAFFIC SIGN SUMMARY SHEET 2 – HINESBURG CHARLOTTE RD.

DIRECTION	MILEMARKER, STATION, OR SIGN NUMBER	LOCATION	MANUAL ON UNIFORM TRAFFIC DEVICES OR STATE CODE	SIGN DIMENSIONS WIDTH	SIGN DIMENSIONS HEIGHT	SHEETING REMARKS	SIGN LEGEND	NEW SIGNS "A"	NEW SIGNS "B"	EXISTING SIGNS RETAIN	EXISTING SIGNS SALVAGE FROM	EXISTING SIGNS SALVAGE TO	EXISTING SIGNS REMOVE	EXISTING POST RETAIN	EXISTING POST REMOVE	NO. OF NEW POSTS	SQUARE STEEL (in) 1.75 lb/ft 1.88	SQUARE STEEL (in) 2.00 lb/ft 2.42	SQUARE STEEL (in) 2.50 lb/ft 3.35	TUBULAR STEEL O/(in) FOUNDATION	TUBULAR STEEL O/(in) 3.00 lb/ft 7.60	TUBULAR STEEL O/(in) 3.50 lb/ft 9.00	TUBULAR STEEL O/(in) 4.00 lb/ft 10.80	TUBULAR STEEL O/(in) 5.00 lb/ft 14.60	SIGN FRAME REQUIRED	REMARKS SHS = STANDARD HIGHWAY SIGN BOOK	SIGN DETAIL DETAIL IN SHS	SIGN DETAIL DETAIL ON SHEET NUMBER	SIGN DETAIL STANDARD SHEET NUMBER
EB	MM 0.410, RT TO MM 0.470, RT	A B		6	8		(8) TYPE II - 6" X 8" WHITE DELINEATORS									1		X								INSTALL NEW DELINEATORS (8) BACK-TO-BACK 60 FT APART ON 4 POSTS, INSTALL FIRST DELINEATOR 212 FT EAST OF POLE #GMP/13		7	
WB	MM 0.600, LT	F	WI-4L	30	30			6.25								1		X								INSTALL NEW SIGN AND POST 50 FT WEST AND ACROSS FROM POLE #GMP/22	X		
EB	MM 0.980, RT	A	TOWN SIGN	30	30								X		X											REMOVE EXISTING SIGN AND POST			
EB	MM 0.980, RT	A	R2-1	24	30			5.00								1		X								INSTALL NEW SIGN AND POST 370 FT WEST OF POLE #GMP/38	X		
WB	MM 0.980, LT	F	R2-1	24	30			5.00								1		X								INSTALL NEW SIGN AND POST 370 FT WEST AND ACROSS FROM POLE #GMP/38	X		
WB	MM 1.010, LT	F	R2-1	24	30								X		X											REMOVE EXISTING SIGN AND POST			
EB	MM 1.050, RT	A	VW-133	30	30			6.25								1		X								INSTALL NEW SIGN AND POST 25 FT WEST OF POLE #GMP/38		9	
EB	MM 1.150, RT	A	VWI-IMaL	36	36	FY		9.00								2		X								INSTALL NEW SIGN ON 2 POSTS 50 FT EAST OF POLE #11848		9	
		A	W13-1P	18	18	FY		2.25																		INSTALL NEW PLAQUE BELOW VWI-IMAL SIGN ON THE LEFT HAND POST	X		
WB	MM 1.150, LT	E	VWI-IMaL	36	36	FY		9.00								2		X								INSTALL NEW SIGN ON 2 POSTS 50 FT EAST AND ACROSS FROM POLE #11848		9	
		E	W13-1P	18	18	FY		2.25																		INSTALL NEW PLAQUE BELOW VWI-IMAL SIGN ON THE RIGHT HAND POST	X		
EB	MM 1.160, RT	A	VWI-IMaL	30	30								X		X											REMOVE EXISTING SIGN AND POST			
		A	W13-1P	18	18								X													REMOVE EXISTING PLAQUE BELOW VWI-IMAL SIGN ON THE SAME POST			
EB	MM 1.210, RT	C	W1-6R	48	24	FY		8.00								2		X								INSTALL NEW SIGN ON 2 POSTS 60 FT +/- WEST OF POLE #GMP/45/CTC/6/45	X		
EB	MM 1.220, RT	C	W1-6L	48	24	FY	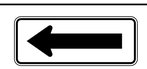	8.00					X		X X	2		X								REPLACE EXISTING SIGN ON 2 POSTS JUST EAST OF POLE #GMP/6/45/CTC/6/45	X		
										EA	EA	EA	EA 5	EA	EA 5		FT	FT 195	FT										
							SHEET SUBTOTALS	SF 61.00	SF	EA 5				EA 5		EA 13	FT 195			EA	LB	LB	LB	LB					

FINAL POST LENGTHS ARE TO BE DETERMINED IN THE FIELD. POST SIZES ARE COMPUTED BASED ON INFORMATION FURNISHED ON THE STANDARD SHEETS AND THE VTRANS "SIGN POST DESIGN GUIDE".

PROJECT NAME: STATEWIDE NORTHWEST REGION
PROJECT NUMBER: STP HRRR(9)

FILE NAME: dl0k318_wrk.dgn
PROJECT LEADER: JLS
DESIGNED BY: NLA
HINESBURG CHARLOTTE ROAD TSS 2

PLOT DATE: 22-OCT-2012
DRAWN BY: ITS
CHECKED BY: JLS
SHEET 36 OF 54