STATE OF VERMONT
AGENCY OF TRANSPORTATION

TRAFFIC SIGN SUMMARY SHEET 11 - POULTNEY

DIRECTION	MILEMARKER, STATION, OR SIGN NUMBER	LOCATION	MANUAL ON UNIFORM TRAFFIC DEVICES OR STATE CODE	SIGN DIMENSIONS WIDTH	SIGN DIMENSIONS HEIGHT	SHEETING REMARKS	SIGN LEGEND	NEW SIGNS "A"	NEW SIGNS "B"	EXISTING SIGNS RETAIN	EXISTING SIGNS SALVAGE FROM	EXISTING SIGNS SALVAGE TO	EXISTING SIGNS REMOVE	EXISTING POST RETAIN	EXISTING POST REMOVE	NO. OF NEW POSTS	SQUARE STEEL (in) 1.75 lb/ft 1.88	SQUARE STEEL (in) 2.00 lb/ft 2.42	SQUARE STEEL (in) 2.50 lb/ft 3.35	TUBULAR STEEL O/(in) FOUNDATION	TUBULAR STEEL O/(in) 3.00 lb/ft 7.60	TUBULAR STEEL O/(in) 3.50 lb/ft 9.00	TUBULAR STEEL O/(in) 4.00 lb/ft 10.80	TUBULAR STEEL O/(in) 5.00 lb/ft 14.60	SIGN FRAME REQUIRED	REMARKS SHS = STANDARD HIGHWAY SIGN BOOK	SIGN DETAIL DETAIL IN SHS	SIGN DETAIL DETAIL ON SHEET NUMBER	SIGN DETAIL STANDARD SHEET NUMBER
NB	MM 4.107, RT	A	WI-2L	30	30								X		X											REMOVE EXISTING SIGN AND POST 174 FT SOUTH OF POLE #18-3/5			
NB	MM 4.115, RT	A	WI-6L	48	24		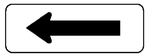	8.00								2		X								INSTALL NEW SIGN ON 2 POSTS 132 FT SOUTH OF POLE #18-3/5	X		
NB	MM 4.115, RT	B	WI-6R	30	30		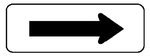	8.00								2		X								INSTALL NEW SIGN ON 2 POSTS 132 FT SOUTH OF POLE #18-3/5	X		
NB	MM 4.120, RT	A	WI-8L	18	24								X		X											REMOVE EXISTING SIGN AND POST 174 FT SOUTH OF POLE #18-3/5			
		B	WI-8R	18	24								X													REMOVE EXISTING SIGN 174 FT SOUTH OF POLE #18-3/5			
SB	MM 4.140, LT	F	WI-2R	30	30			6.25								1		X								INSTALL NEW SIGN AND POST ACROSS FROM POLE#18-3/5	X		
		F	WI3-IP	18	18			2.25																		INSTALL NEW PLAQUE BELOW WI-2R ON THE SAME POST	X		
NB	MM 4.170, RT	A	S3-1	24	24								X		X											REMOVE EXISTING SIGN AND POST 264 FT SOUTH OF POLE#708/6/18/3			
NB	MM 4.220, RT	A	S3-1	36	36	F-Y-G		9.00								2		X								INSTALL NEW SIGN ON 2 POSTS ADJACENT TO POLE #708/6/18/3	X		
NB	MM 4.637, RT	A	WI-2L	30	30			6.25								1		X								INSTALL NEW SIGN AND POST 2200 FT NORTH OF POLE #708/6/18/3	X		
		A	WI3-1	18	18			2.25																		INSTALL NEW PLAQUE BELOW WI-2L ON THE SAME POST	X		
NB	MM 4.690, RT	A	WI-6L	48	24		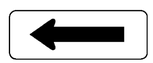	8.00							X	2		X								REPLACE EXISTING SIGN ON 2 POSTS 2482 FT NORTH OF POLE #708/6/18/3	X		
	NOTE #3																											
NB	1.583	A	R2-1	24	30							1														NOTE #3: SIGN WB 1.580 NEEDED TO BE RELOCATED. PAID FOR REMOVAL AND SALVAGE AND A NEW ANCHOR.			
																										ORIGNAL POST USED TO REFER PAGE 31 OF 49			
										EA	EA	EA	EA	EA	EA		FT	FT	FT					LB				
												1	5		4			150											
	SHEET SUBTOTALS							SF 50.00	SF	EA 5				EA 4		EA 10	FT 150			EA	LB							

FINAL POST LENGTHS ARE TO BE DETERMINED IN THE FIELD. POST SIZES ARE COMPUTED BASED ON INFORMATION FURNISHED ON THE STANDARD SHEETS AND THE VTRANS "SIGN POST DESIGN GUIDE".

PROJECT NAME: STATEWIDE SOUTHWEST REGION
PROJECT NUMBER: STP HRRR(11)

FILE NAME: d10k322wrk.dgn
PROJECT LEADER: JLS
DESIGNED BY: NLA
POULTNEY TRAFFIC SIGN SUMMARY II

PLOT DATE: 15-JUL-2011
DRAWN BY: ITS
CHECKED BY: JLS
SHEET 36 OF 49