STATE OF VERMONT
AGENCY OF TRANSPORTATION

TRAFFIC SIGN SUMMARY SHEET 5

GRAFTON

DIRECTION	MILEMARKER, STATION, OR SIGN NUMBER	LOCATION	MANUAL ON UNIFORM TRAFFIC DEVICES OR STATE CODE	SIGN DIMENSIONS WIDTH	SIGN DIMENSIONS HEIGHT	SHEETING REMARKS	SIGN LEGEND	NEW SIGNS "A"	NEW SIGNS "B"	EXISTING SIGNS RETAIN	EXISTING SIGNS SALVAGE FROM	EXISTING SIGNS SALVAGE TO	EXISTING SIGNS REMOVE	EXISTING POST RETAIN	EXISTING POST REMOVE	NO. OF NEW POSTS	SQUARE STEEL (in) 1.75 lb/ft 1.88	SQUARE STEEL (in) 2.00 lb/ft 2.42	SQUARE STEEL (in) 2.50 lb/ft 3.35	TUBULAR STEEL O/(in) FOUNDATION	TUBULAR STEEL O/(in) 3.00 lb/ft 7.60	TUBULAR STEEL O/(in) 3.50 lb/ft 9.00	TUBULAR STEEL O/(in) 4.00 lb/ft 10.80	TUBULAR STEEL O/(in) 5.00 lb/ft 14.60	SIGN FRAME REQUIRED	REMARKS SHSM = STANDARD HIGHWAY SIGN & MARKING BOOK	SIGN DETAIL: DETAIL IN SHSM	SIGN DETAIL: DETAIL ON SHEET NUMBER	SIGN DETAIL: STANDARD SHEET NUMBER
		C	M6-1L	21	15			2.19																			INSTALL NEW ASSEMBLY LOCATED ON THE SOUTHEAST CORNER OF THE BRIDGE AREA. (660' WEST AND ACROSS FROM POLE # 3 / 31 / VTC / 17).	X		
		C	M3-1	24	12			2.00																				X		
		C	M1-5	30	24			5.00																				X		
		C	M6-1R	21	15			2.19																				X		
EB	MM 0.078, RT.	A	R2-1	24	30			5.00					X		X	1.00		15									REPLACE EXISTING SIGN AND POST LOCATED 370' WEST AND ACROSS FROM POLE # 3 / 31 / VTC / 17.	X		
EB	MM 0.167, RT.	A	W1-2L	30	30			6.25								1.00		15									INSTALL NEW SIGN AND POST LOCATED 100' EAST AND ACROSS FROM POLE # 3 / 31 / VTC / 17.	X		
EB	MM 0.175, RT.	A	W1-2L	30	30								X		X												REMOVE EXISTING SIGN AND POST LOCATED 10' WEST OF POLE # 30 / VTC / 18.			
EB	MM 0.175, RT. MM 0.215, RT.	AB		6	8		(8) TYPE II - WHITE DELINEATORS																				INSTALL NEW DELINEATORS (8) BACK-TO-BACK 50' APART ON 4 POSTS, PUT FIRST POST 32' EAST OF POLE # 30 / VTC / 18.		5	
EB	MM 0.198, RT.	A	W1-6L	48	24								X		X												REMOVE EXISTING SIGN AND POST LOCATED 155' EAST OF POLE # 30 / VTC / 18.			
		A	OM1-1	18	18								X														REMOVE EXISTING SIGN BELOW THE W1-6 SIGN LOCATED 155' EAST OF POLE # 30 / VTC / 18.			
WB	MM 0.223, LT.	F	TOWN SIGN	24	6		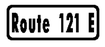						X														REMOVE EXISTING SIGN LOCATED 285' EAST AND ACROSS FROM POLE # 30 / VTC / 18.			
								SF 22.63	SF	EA 5			EA 5	EA 3	EA 3	EA 2	FT 30			EA	LB	LB	LB	LB					

FINAL POST LENGTHS ARE TO BE DETERMINED IN THE FIELD. POST SIZES ARE COMPUTED BASED ON INFORMATION FURNISHED ON THE STANDARD SHEETS AND THE VTRANS "SIGN POST DESIGN GUIDE".

PROJECT NAME: STATEWIDE SOUTHEAST REGION
PROJECT NUMBER: STP HRRR(14)

FILE NAME: 12k022wrk.dgn
PROJECT LEADER: JLS
DESIGNED BY: NLA
GRAFTON TRAFFIC SIGN SUMMARY SHEET 5

PLOT DATE: 23-JUL-2012
DRAWN BY: TDS
CHECKED BY: NLA