STATE OF VERMONT
AGENCY OF TRANSPORTATION

TRAFFIC SIGN SUMMARY SHEET

MILE MARKER, STATION OR SIGN NUMBER	SIGN LEGEND	SIGN DIMENSIONS EA	WIDTH (in)	HEIGHT (in)	NEW & SALVAGED SIGNS "A"	"B"	SALV SIGN	SALV TIS	EXIST POST RETAIN	SALVAGE	NEW SIGN POSTS NO. OF POSTS	FLANGED CHANNEL lb/ft 1.12	2.00	3.00	SQUARE STEEL (in) lb/ft 1.75 1.88	2.00 2.42	2.50 3.35	ANCHOR	SLEEVE	TUBULAR ALUMINUM Ø (in) lb/ft 3.00 1.30	4.00 1.70	4.0 MOD 1.70	TUBULAR STEEL Ø (in) FOUND-ATION	lb/ft 3.00 7.60	3.50 9.00	4.00 10.80	5.00 14.60	W-SHAPE STEEL FTG. SIZE 24"	30"	WEIGHT	POST SIZE	SIGN FRAME REQUIRED	REMARKS	SIGN DETAIL DETAIL ON SHEET NUMBER	REFERENCE
												OPTION ITEMS																								
SIGNS WILL BE PLACED AT LOCATIONS SPECIFIED BY THE ENGINEER.	ONE LANE BRIDGE	2	30	30	12.50						2					X		X															W 5 - 3		SHSM
	8'-11"	2	30	30	12.50						2					X		X															W 12 - 2		SHSM
	WEIGHT LIMIT 5.5 TONS	2	24	30	10.00						2					X		X															R 12 - 1		SHSM

NOTE: SIGNS AND POSTS SHOWN ON THIS SHEET SHALL BE PAID FOR UNDER ITEM 675.20, TRAFFIC SIGNS, TYPE A, AND ITEM 675.341, SQUARE TUBE SIGN POST AND ANCHOR.

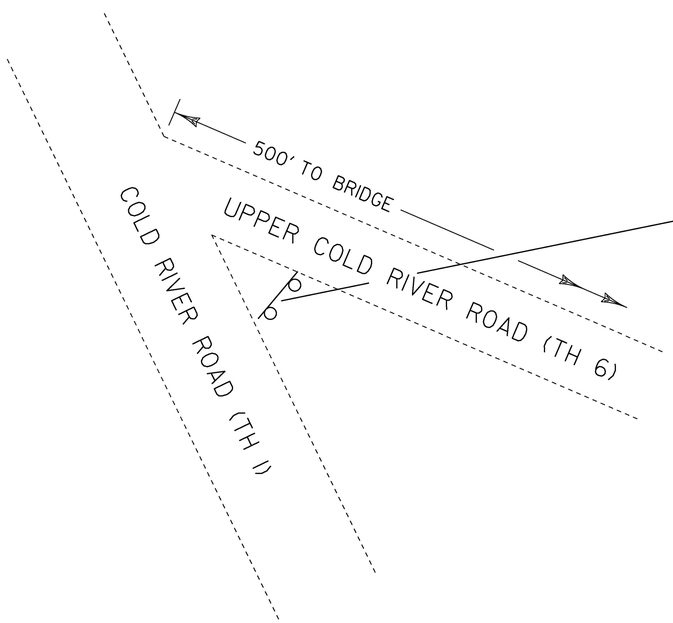

EXISTING SIGNS

FINAL POST LENGTHS ARE TO BE DETERMINED IN THE FIELD. POST SIZES ARE COMPUTED BASED ON INFORMATION FURNISHED ON THE VTRANS' "SIGN POST DESIGN GUIDELINE".

							FT	FT	FT	FT	FT	FT		EA	LB	LB	LB		LB	LB	LB	LB				
											110															
TOTALS	SF 35	SF	EA.	SF			FT			FT 110				LB			EA.	LB				EA.	EA.	LB		

PROJECT: SHREWSBURY — BHO 1443(49)

DESIGN FILE NAME: 12J350/Structures/12J350tss.dgn
IPARM FILE NAME: 12J350tss.i
DESIGNED BY: J. WEAVER
PLOT DATE: 11-DEC-2014
DRAWN BY: C. Weeber
CHECKED BY: J. WEAVER
TRAFFIC SIGN SUMMARY SHEET
SHEET: 18 OF 23