STATE OF VERMONT
AGENCY OF TRANSPORTATION

TRAFFIC SIGN SUMMARY SHEET 9

WILLIAMSTOWN
GRANITEVILLE RD

DIRECTION	MILEMARKER, STATION, OR SIGN NUMBER	LOCATION	MANUAL ON UNIFORM TRAFFIC DEVICES OR STATE CODE	SIGN DIMENSIONS WIDTH	SIGN DIMENSIONS HEIGHT	SHEETING REMARKS	SIGN LEGEND	NEW SIGNS "A"	NEW SIGNS "B"	EXISTING SIGNS RETAIN	EXISTING SIGNS SALVAGE FROM	EXISTING SIGNS SALVAGE TO	EXISTING SIGNS REMOVE	EXISTING POST RETAIN	EXISTING POST REMOVE	NO. OF NEW POSTS	SQUARE STEEL (In) 1.75 lb/ft 1.88	SQUARE STEEL (In) 2.00 lb/ft 2.42	SQUARE STEEL (In) 2.50 lb/ft 3.35	TUBULAR STEEL O/(In) FOUNDATION	TUBULAR STEEL O/(In) 3.00 lb/ft 7.60	TUBULAR STEEL O/(In) 3.50 lb/ft 9.00	TUBULAR STEEL O/(In) 4.00 lb/ft 10.80	TUBULAR STEEL O/(In) 5.00 lb/ft 14.60	SIGN FRAME REQUIRED	REMARKS SHSM = STANDARD HIGHWAY SIGN & MARKING BOOK	SIGN DETAIL DETAIL IN SHSM	SIGN DETAIL DETAIL ON SHEET NUMBER	SIGN DETAIL STANDARD SHEET NUMBER
EB	MM 2.959, RT.	A	VW-054	30	30			6.25								1.00		15								INSTALL A NEW VW-054 SIGN AND POST. LOCATE IT 30' WEST OF POLE # GMP/31		12	
WB	MM 2.970, LT.	EF	D3-1	36	6		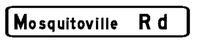						X		X											REMOVE THE EXISTING D3-1 SIGN AND POST LOCATED ON THE SOUTHEAST SIDE OF MOSQUITOVILLE RD			
WB	MM 2.970, LT.	EF	D3-1	72	12			6.00								2.00		30								INSTALL A NEW D3-1 SIGN ON 2 POSTS TO THE ADJACENT TO R1-1 LOCATE IT ON THE SOUTHEAST SIDE OF MOSQUITOVILLE RD		12	
		H	R1-1	30	30			6.25					X		X	1.00		15								REPLACE THE EXISTING R1-1 SIGN AND POST. LOCATE IT ON THE SOUTHEAST SIDE OF MOSQUITOVILLE RD	X		
WB	MM 3.008, LT.	F	W1-2L	30	30			6.25								1.00		15								INSTALL A NEW W1-2 SIGN AND POST. LOCATE IT 85' EAST OF POLE # 4/GMP/30	X		
WB	MM 3.251, LT.	F	R2-1	24	30								X		X											REMOVE THE EXISTING R2-1 AND S3-1 SIGNS AND POST LOCATED 85' EAST OF POLE # GMP/24			
		F	S3-1	30	30								X															
EB	MM 3.279, RT.	A	R2-5A	24	30								X		X											REMOVE THE EXISTING R2-7a SIGN AND POST LOCATED 165' WEST AND ACROSS FROM POLE # GMP/22			
EB	MM 3.296, RT.	A	W3-5	36	36			9.00								2.00		30								INSTALL NEW W3-5 SIGN AND POSTS. LOCATE IT 75' WEST AND ACROSS FROM POLE # GMP/22	X		
								EA	EA	EA	EA	EA	EA		FT	FT	FT		LB	LB	LB	LB					
													5		4				105									
								SF	SF	EA			EA	EA	FT	EA	LB											
								33.75		5			4	7	105													

FINAL POST LENGTHS ARE TO BE DETERMINED IN THE FIELD. POST SIZES ARE COMPUTED BASED ON INFORMATION FURNISHED ON THE STANDARD SHEETS AND THE VTRANS "SIGN POST DESIGN GUIDE".

PROJECT NAME: STATEWIDE NORTHEAST REGION
PROJECT NUMBER: STP HRRR(12)

FILE NAME: 12k018wrk.dgn
PROJECT LEADER: JLS
DESIGNED BY: NLA
DRAWN BY: TDS
CHECKED BY: NLA
PLOT DATE: 11-JUL-2012
WILLIAMSTOWN TRAFFIC SIGN SUMMARY SHEET9
SHEET 41 OF 52