KRPA Series Panel Plug-in Relay (Continued)

Dimensions

KRPA

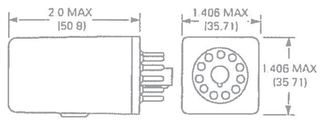

KA

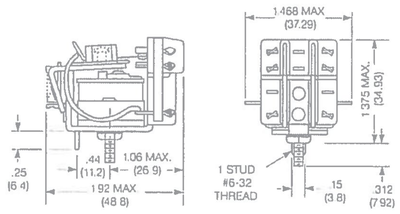

Terminal assignment

KRPA
1 form C

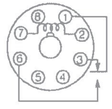

KRPA
2 form C

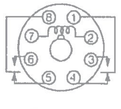

KRPA
3 form C

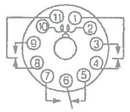

KA
1 form C

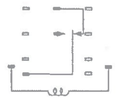

KA
2 form C

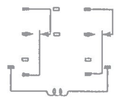

KA
3 form C

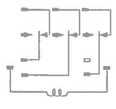

Product code structure

Typical product code: **KRPA -5 A Y -120**

Type
- **KRPA** Enclosed relay with octal-style plug
- **KA** Open style relay with solder terminals

Contact arrangement and rating
- **5** 1 form C (CO)
- **11** 2 form C (CO)
- **14** 3 form C (CO)

Coil input
- **A** AC, 50/60Hz
- **D** DC

Contact material and indicator lamp option
- **Y** Ag, no indicator lamp
- **G** AgCdO, no indicator lamp
- **N** AgCdO, with indicator (Code N only available with relay type KRPA)

Options
- **Leave blank** no additional options
- **F** Au flashed contacts
- **P** Push to test button

(Options F and P only available with relay type KRPA)

Coil voltage

Coil code: please refer to coil versions table

11-2012, Rev. 1112
www.te.com
© 2012 Tyco Electronics Corporation,
a TE Connectivity Ltd. company.

Catalog and product specification according to IEC 61810-1 and to be used only together with the 'Definitions' section.

Catalog and product data is subject to the terms of the disclaimer and all chapters of the 'Definitions' section, available at http://relays.te.com/definitions

Catalog product data, 'Definitions' section, application notes and all specifications are subject to change.