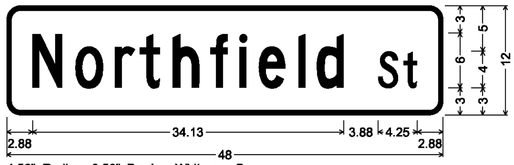

1.50" Radius, 0.50" Border, White on Green;
[Northfield St] C 85% spacing;

D3–1

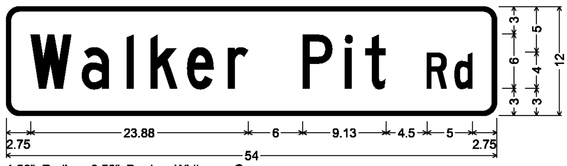

1.50" Radius, 0.50" Border, White on Green;
[Walker Pit Rd] C;

D3–1

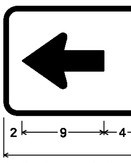

1.50" Radius, 0.50" B
Standard Arrow Custo

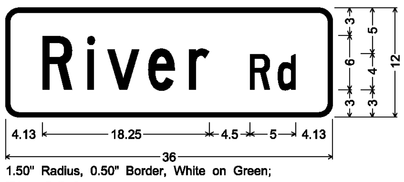

1.50" Radius, 0.50" Border, White on Green;
[River Rd] C;

D3–1

1.50" Radius, 0.50" Border, White on Green;
[Washington Ave] C;

D3–1

1.50" Radius, 0.50" B
[Dalton] C; [NH] C; S

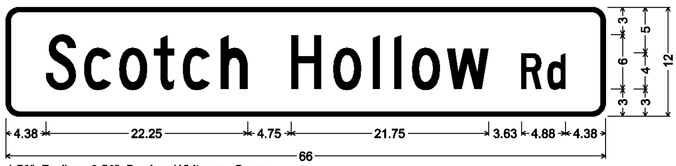

1.50" Radius, 0.50" Border, White on Green;
[Scotch Hollow Rd] C 80% spacing;

D3–1

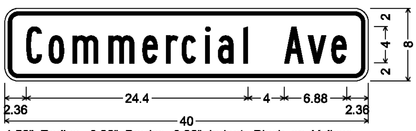

1.50" Radius, 0.38" Border, 0.38" Indent, Black on Yellow;
[Commercial Ave] B;

W16–8P

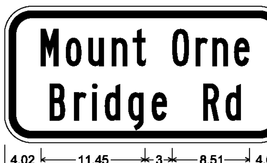

3.00" Radius, 0.75" Border, 0.50" Indent, Bla
[Mount Orne] B 80% spacing; [Bridge Rd] B

W16–8P

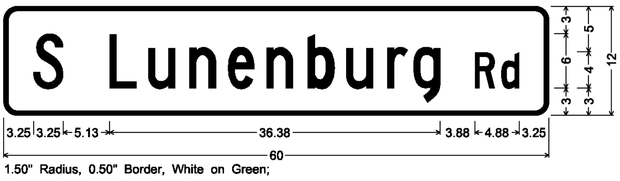

1.50" Radius, 0.50" Border, White on Green;
[S Lunenburg Rd] C 85% spacing;

D3–1

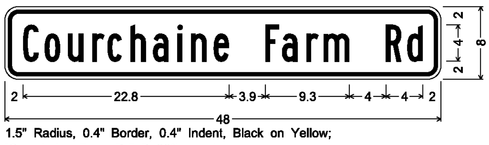

1.5" Radius, 0.4" Border, 0.4" Indent, Black on Yellow;
[Courchaine Farm Rd] B 90% spacing;

W16–8P

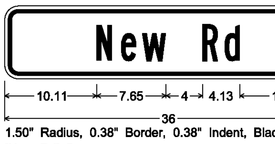

1.50" Radius, 0.38" Border, 0.38" Indent, Blac
[New Rd] B;

W16–8P

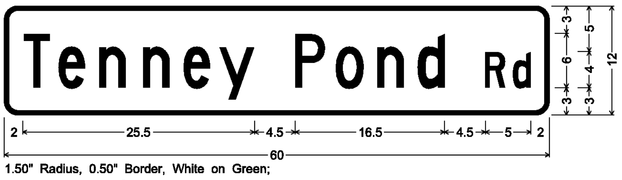

1.50" Radius, 0.50" Border, White on Green;
[Tenney Pond Rd] C;

D3–1

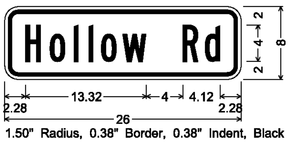

1.50" Radius, 0.38" Border, 0.38" Indent, Black on Yellow;
[Hollow Rd] B;

W16–8P

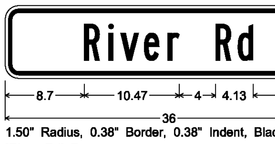

1.50" Radius, 0.38" Border, 0.38" Indent, Blac
[River Rd] B;

W16–8P

NOTE:
D SIGNS WILL HAVE NAMES PRINTED ON BOTH SIDES OF SIGN