STATE OF VERMONT
AGENCY OF TRANSPORTATION

TRAFFIC SIGN SUMMARY SHEET 2

BRISTOL
BURPEE ROAD

DIRECTION	MILEMARKER, STATION, OR SIGN NUMBER	LOCATION	MANUAL ON UNIFORM TRAFFIC DEVICES OR STATE CODE	SIGN DIMENSIONS WIDTH	SIGN DIMENSIONS HEIGHT	SHEETING REMARKS	SIGN LEGEND	NEW SIGNS "A"	NEW SIGNS "B"	EXISTING SIGNS RETAIN	EXISTING SIGNS SALVAGE FROM	EXISTING SIGNS SALVAGE TO	EXISTING SIGNS REMOVE	EXISTING POST RETAIN	EXISTING POST REMOVE	NO. OF NEW POSTS	SQUARE STEEL (in) 1.75 lb/ft 1.88	SQUARE STEEL (in) 2.00 lb/ft 2.42	SQUARE STEEL (in) 2.50 lb/ft 3.35	TUBULAR STEEL O/(in) FOUNDATION	TUBULAR STEEL O/(in) 3.00 lb/ft 7.60	TUBULAR STEEL O/(in) 3.50 lb/ft 9.00	TUBULAR STEEL O/(in) 4.00 lb/ft 10.80	TUBULAR STEEL O/(in) 5.00 lb/ft 14.60	SIGN FRAME REQUIRED	REMARKS SHSM = STANDARD HIGHWAY SIGN & MARKING BOOK	SIGN DETAIL DETAIL IN SHSM	SIGN DETAIL DETAIL ON SHEET NUMBER	SIGN DETAIL STANDARD SHEET NUMBER
SB	MM 0.950 LT	F	W2-1	30	30			6.25								1		15								INSTALL A NEW CROSSROADS SIGN AND POST LOCATED ACROSS FROM POLE # 64/18	X		
SB	MM 0.950 LT	F	W16-8P	24	8			1.33																		INSTALL NEW STREET NAME PLAQUE BENEATH AND ON THE SAME POST AS THE NEW W2-1 SIGN LOCATED ACROSS FROM POLE # 64/18		16	
NB	MM 0.950 RT	A	R2-1	24	30			5.00								1		15								INSTALL A NEW SPEED LIMIT SIGN AND POST LOCATED ADJACENT TO POLE # 64/18	X		
NB	MM 0.982 RT	A	R2-1	24	30								X		X											REMOVE EXISTING SPEED LIMIT SIGN AND POST LOCATED 169' NORTH OF POLE # 64/18			
NB	MM 0.982 RT	A	VR-017	24	30								X													REMOVE EXISTING LEGAL LOAD LIMIT SIGN LOCATED 169' NORTH OF POLE # 64/18			
NB	MM 1.789 RT	A	W3-1	36	36			9.00					X		X	2		30								REPLACE EXISTING STOP AHEAD SIGN ON TWO NEW POSTS LOCATED ADJACENT TO POLE # 35	X		
SB	MM 1.842 LT	F	R2-1	24	30			5.00					X		X	1		15								REPLACE EXISTING SPEED LIMIT SIGN AND POST LOCATED 69' NORTH OF AND ACROSS FROM POLE # 35X	X		
NB	MM 1.884 RT	A	R1-1	30	30								X		X											REMOVE EXISTING STOP SIGN AND POST LOCATED 143' NORTH OF POLE # 36			
SB	MM 1.884 LT	F	R1-1	30	30								X		X											REMOVE EXISTING STOP SIGN AND POST LOCATED 143' NORTH OF AND ACROSS FROM POLE # 36			
NB	MM 1.887 RT	A	R1-1	30	30			6.25								1		15								INSTALL A NEW STOP SIGN AND POST LOCATED 158' NORTH OF POLE # 36	X		
NB	MM 1.887 RT	A	D3-1	36	12		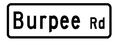	3.00																		INSTALL NEW STREET NAME SIGN ABOVE AND ON THE SAME POST AS THE NEW R1-1 SIGN LOCATED 158' NORTH OF POLE # 36		13	
SB	MM 1.887 RT	F	R1-1	30	30			6.25								1		15								INSTALL A NEW STOP SIGN AND POST LOCATED 158' NORTH OF AND ACROSS FROM POLE # 36	X		

FINAL POST LENGTHS ARE TO BE DETERMINED IN THE FIELD. POST SIZES ARE COMPUTED BASED ON INFORMATION FURNISHED ON THE STANDARD SHEETS AND THE VTRANS "SIGN POST DESIGN GUIDE".

										EA	EA	EA	EA	EA	EA		FT	FT	FT		LB	LB	LB	LB				
													6		5			105											
								SF	SF	EA				EA		EA	FT			EA	LB							
								42.08		6				5		7	105											

PROJECT NAME: STATEWIDE NORTHWEST REGION
PROJECT NUMBER: STP HRRR(17)

FILE NAME: bristoltrafficsign2.dgn
PROJECT LEADER: J. DEVLIN
DESIGNED BY: N. PATTIS
BRISTOL TRAFFIC SIGN SUMMARY SHEET 2

PLOT DATE: 1/22/2014
DRAWN BY: N. PATTIS
CHECKED BY: B. GROSE
SHEET 18 OF 73