STATE OF VERMONT
AGENCY OF TRANSPORTATION

TRAFFIC SIGN SUMMARY SHEET 4

BRISTOL
MONKTON ROAD

DIRECTION	MILEMARKER, STATION, OR SIGN NUMBER	LOCATION	MANUAL ON UNIFORM TRAFFIC DEVICES OR STATE CODE	SIGN DIMENSIONS WIDTH	SIGN DIMENSIONS HEIGHT	SHEETING REMARKS	SIGN LEGEND	NEW SIGNS "A"	NEW SIGNS "B"	EXISTING SIGNS RETAIN	EXISTING SIGNS SALVAGE FROM	EXISTING SIGNS SALVAGE TO	EXISTING SIGNS REMOVE	EXISTING POST RETAIN	EXISTING POST REMOVE	NO. OF NEW POSTS	SQUARE STEEL (in) 1.75 lb/ft 1.88	SQUARE STEEL (in) 2.00 lb/ft 2.42	SQUARE STEEL (in) 2.50 lb/ft 3.35	TUBULAR STEEL O/(in) FOUNDATION	TUBULAR STEEL O/(in) 3.00 lb/ft 7.60	TUBULAR STEEL O/(in) 3.50 lb/ft 9.00	TUBULAR STEEL O/(in) 4.00 lb/ft 10.80	TUBULAR STEEL O/(in) 5.00 lb/ft 14.60	SIGN FRAME REQUIRED	REMARKS (SHSM = STANDARD HIGHWAY SIGN & MARKING BOOK)	SIGN DETAIL: DETAIL IN SHSM	SIGN DETAIL: DETAIL ON SHEET NUMBER	SIGN DETAIL: STANDARD SHEET NUMBER
SB	MM 0.337 LT	F	W1-10L	30	30								X		X												REMOVE EXISTING CURVE LEFT SIDEROAD RIGHT SIGN AND POST LOCATED 5' SOUTH OF POLE # 38			
SB	MM 0.337 LT	F	W13-1P	18	18								X														REMOVE EXISTING SPEED LIMIT PLAQUE BENEATH AND ON THE SAME POST AS THE W16-8P SIGN LOCATED 5' SOUTH OF POLE # 38			
NB	MM 0.370 RT	A	D3-1	60	12		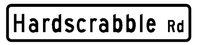						X		X												REMOVE EXISTING STREET NAME SIGN AND POST LOCATED 74' SOUTH OF AND ACROSS FROM POLE # 33/50-5			
NB	MM 0.371 RT	C	W1-7	48	24			8.00					X		X	2		30								REPLACE EXISTING LARGE DOUBLE ARROW SIGN ON TWO NEW POSTS LOCATED 69' SOUTH OF AND ACROSS FROM POLE # 33/50-5	X		
NB	MM 0.384 RT	A	R2-1	24	30			5.00								1		15								INSTALL A NEW SPEED LIMIT SIGN AND POST LOCATED ACROSS FROM POLE # 33/50-5	X		
SB	MM 0.443 LT	F	VD-062	72	16		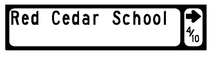				X																REMOVE AND SALVAGE EXISTING OBDS SIGN AND POSTS LOCATED 16' SOUTH OF AND ACROSS FROM POLE # 39X/S1 TO REINSTALL AT MM 0.482 LT			
SB	MM 0.443 LT	F	VD-062	72	16						X																REMOVE AND SALVAGE EXISTING OBDS SIGN LOCATED 16' SOUTH OF AND ACROSS FROM POLE # 39X/S1 TO REINSTALL AT MM 0.482 LT			
SB	MM 0.443 LT	F	W2-2R	30	30			6.25								1		15								INSTALL A NEW SIDE ROAD RIGHT SIGN AND POST LOCATED 16' SOUTH OF AND ACROSS FROM POLE # 39X/S1	X		
SB	MM 0.443 LT	F	D3-1	36	8		Hardscrabble Rd	2.00																		INSTALL A NEW STREET NAME PLAQUE BENEATH AND ON THE SAME POST AS THE NEW W2-2 SIGN LOCATED 16' SOUTH OF AND ACROSS FROM POLE # 39X/S1		16	
NB	MM 0.446 RT	A	R2-1	24	30		SPEED LIMIT 40						X		X												REMOVE EXISTING SPEED LIMIT SIGN AND POST LOCATED ADJACENT TO POLE # 38X/S1			
NB	MM 0.446 RT	A	VR-017	24	30		LEGAL LOAD LIMIT 24,000 POUNDS						X														REMOVE EXISTING LEGAL LOAD LIMIT SIGN LOCATED ADJACENT TO POLE # 38X/S1			
SB	MM 0.482 LT	F	W2-2R	30	30								X		X												REMOVE EXISTING SIDE ROAD RIGHT SIGN AND POST LOCATED 190' NORTH OF AND ACROSS FROM POLE # 39X/S1			
SB	MM 0.482 LT	F	D3-1	36	8		Hardscrabble Rd						X														REMOVE EXISTING STREET NAME PLAQUE LOCATED 190' NORTH OF AND ACROSS FROM POLE # 39X/S1			
SB	MM 0.482 LT	F	VD-062	72	16		Red Cedar School 4/10					X															INSTALL THE OBDS SIGN AND POSTS FROM MM 0.443 LT AT THIS POINT, 190' NORTH OF AND ACROSS FROM POLE # 39X/S1			
								SF 21.25	SF	EA 11				EA 5		EA 4	FT 60			EA	LB							

FINAL POST LENGTHS ARE TO BE DETERMINED IN THE FIELD. POST SIZES ARE COMPUTED BASED ON INFORMATION FURNISHED ON THE STANDARD SHEETS AND THE VTRANS "SIGN POST DESIGN GUIDE".

PROJECT NAME: STATEWIDE NORTHWEST REGION
PROJECT NUMBER: STP HRRR(17)

FILE NAME: bristoltrafficsign4.dgn
PROJECT LEADER: J. DEVLIN
DESIGNED BY: N. PATTIS
BRISTOL TRAFFIC SIGN SUMMARY SHEET 4
PLOT DATE: 1/23/2014
DRAWN BY: N. PATTIS
CHECKED BY: B. GROSE
SHEET 20 OF 73