STATE OF VERMONT
AGENCY OF TRANSPORTATION

TRAFFIC SIGN SUMMARY SHEET 3

MILTON
ROLLIN IRISH ROAD

DIRECTION	MILEMARKER, STATION, OR SIGN NUMBER	LOCATION	MANUAL ON UNIFORM TRAFFIC DEVICES OR STATE CODE	SIGN DIMENSIONS WIDTH	SIGN DIMENSIONS HEIGHT	SHEETING REMARKS	SIGN LEGEND	NEW SIGNS "A"	NEW SIGNS "B"	EXISTING SIGNS RETAIN	EXISTING SIGNS SALVAGE FROM	EXISTING SIGNS SALVAGE TO	EXISTING SIGNS REMOVE	EXISTING POST RETAIN	EXISTING POST REMOVE	NO. OF NEW POSTS	SQUARE STEEL (in) 1.75 lb/ft 1.88	SQUARE STEEL (in) 2.00 lb/ft 2.42	SQUARE STEEL (in) 2.50 lb/ft 3.35	TUBULAR STEEL O/(in) FOUNDATION	TUBULAR STEEL O/(in) 3.00 lb/ft 7.60	TUBULAR STEEL O/(in) 3.50 lb/ft 9.00	TUBULAR STEEL O/(in) 4.00 lb/ft 10.80	TUBULAR STEEL O/(in) 5.00 lb/ft 14.60	SIGN FRAME REQUIRED	REMARKS SHSM = STANDARD HIGHWAY SIGN & MARKING BOOK	SIGN DETAIL DETAIL IN SHSM	SIGN DETAIL DETAIL ON SHEET NUMBER	SIGN DETAIL STANDARD SHEET NUMBER
WB	MM 1.120 LT	F	W1-3L	30	30			6.25								1		15								INSTALL A NEW REVERSE TURN LEFT SIGN AND POST LOCATED 26' EAST OF POLE # 4/139/510/86	X		
WB	MM 1.120 LT	F	W13-1P	18	18			2.25																		INSTALL NEW SPEED LIMIT PLAQUE BENEATH AND ON THE SAME POST AS THE NEW W1-3R LOCATED 26' EAST OF POLE # 4/139/510/86	X		
EB	MM 1.124 RT	A	S3-4	30	30	FYG		5.00								1		15								INSTALL NEW SCHOOL BUS TURN AHEAD SIGN AND POST LOCATED 48' EAST OF AND ACROSS FROM POLE # 4/139/510/86	X		
EB	MM 1.139 RT	A	S3-4	30	30								X		X											REMOVE EXISTING SCHOOL BUS TURN AHEAD SIGN AND POST LOCATED 53' WEST OF AND ACROSS FROM POLE # 87/4/140			
WB	MM 1.152 LT	G	D3-1	54	12								X		X											REMOVE EXISTING STREET NAME SIGN AND POST LOCATED 16' EAST OF POLE # 87/4/140			
WB	MM 1.152 LT	F	R2-1	24	30			5.00					X		X	1		15								REPLACE EXISTING SPEED LIMIT SIGN AND POST LOCATED 16' EAST OF POLE # 87/4/140	X		
WB	MM 1.153 LT	G	VD-024	72	10		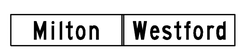	5.00								2		30								INSTALL NEW TOWN LINE SIGN ON TWO POSTS LOCATED 21' EAST OF POLE # 87/4/140		16	
EB	MM 1.154 RT	A	R2-1	24	30			5.00								1		15								INSTALL A NEW SPEED LIMIT SIGN AND POST LOCATED 26' EAST OF AND ACROSS FROM POLE # 87/4/140	X		
								SF 28.50	SF	EA 3			EA 3	EA 3	EA 3	EA 6	FT 90			EA	LB							

FINAL POST LENGTHS ARE TO BE DETERMINED IN THE FIELD. POST SIZES ARE COMPUTED BASED ON INFORMATION FURNISHED ON THE STANDARD SHEETS AND THE VTRANS "SIGN POST DESIGN GUIDE".

PROJECT NAME: STATEWIDE NORTHWEST REGION
PROJECT NUMBER: STP HRRR(17)

FILE NAME: miltontrafficsign3.dgn
PROJECT LEADER: J. DEVLIN
DESIGNED BY: N. PATTIS
MILTON TRAFFIC SIGN SUMMARY SHEET 3

PLOT DATE: 1/22/2014
DRAWN BY: N. PATTIS
CHECKED BY: B. GROSE
SHEET 36 OF 73