STATE OF VERMONT
AGENCY OF TRANSPORTATION

TRAFFIC SIGN SUMMARY SHEET 3

MORETOWN
MORETOWN MOUNTAIN ROAD

DIRECTION	MILEMARKER, STATION, OR SIGN NUMBER	LOCATION	MANUAL ON UNIFORM TRAFFIC DEVICES OR STATE CODE	SIGN DIMENSIONS WIDTH	SIGN DIMENSIONS HEIGHT	SHEETING REMARKS	SIGN LEGEND	NEW SIGNS ''A''	NEW SIGNS ''B''	EXISTING SIGNS RETAIN	EXISTING SIGNS SALVAGE FROM	EXISTING SIGNS SALVAGE TO	EXISTING SIGNS REMOVE	EXISTING POST RETAIN	EXISTING POST REMOVE	NO. OF NEW POSTS	SQUARE STEEL (in) 1.75 lb/ft 1.88	SQUARE STEEL (in) 2.00 lb/ft 2.42	SQUARE STEEL (in) 2.50 lb/ft 3.35	TUBULAR STEEL O/(in) FOUNDATION	TUBULAR STEEL O/(in) 3.00 lb/ft 7.60	TUBULAR STEEL O/(in) 3.50 lb/ft 9.00	TUBULAR STEEL O/(in) 4.00 lb/ft 10.80	TUBULAR STEEL O/(in) 5.00 lb/ft 14.60	SIGN FRAME REQUIRED	REMARKS SHSM = STANDARD HIGHWAY SIGN & MARKING BOOK	SIGN DETAIL DETAIL IN SHSM	SIGN DETAIL DETAIL ON SHEET NUMBER	SIGN DETAIL STANDARD SHEET NUMBER
WB	MM 0.693 LT	F	W1-3L	30	30			6.25								1		15								INSTALL A NEW REVERSE TURN LEFT SIGN AND POST LOCATED 502' EAST OF MAILBOX # 647	X		
WB	MM 0.693 LT	F	W13-1P	18	18			2.25																		INSTALL NEW SPEED LIMIT PLAQUE BENEATH AND ON THE SAME POST AS THE NEW W1-3L LOCATED 502' EAST OF MAILBOX # 647	X		
EB	MM 0.783 RT	F	W2-7R	30	30			6.25								1		15								INSTALL A NEW OFFSET INTERSECTION SIGN AND POST LOCATED 977' EAST OF AND ACROSS FROM MAILBOX # 647	X		
EB	MM 0.783 RT	F	W16-8P	36	15			3.75																		INSTALL NEW STREET NAME PLAQUE BENEATH AND ON THE SAME POST AS THE NEW W2-7R LOCATED 977' EAST OF AND ACROSS FROM MAILBOX # 647		16	
WB	MM 0.822 LT	F	R2-1	24	30			5.00								1		15								INSTALL A NEW SPEED LIMIT SIGN AND POST LOCATED 913' WEST OF MAILBOX # 1048	X		
WB	MM 0.832 LT	F	R2-1	24	30								X		X											REMOVE EXISTING SPEED LIMIT SIGN AND POST LOCATED 861' WEST OF MAILBOX # 1048			
EB	MM 0.852 RT	D	R1-1	30	30			6.25								1		15								INSTALL A NEW STOP SIGN AND POST LOCATED 755' WEST OF AND ACROSS FROM MAILBOX # 1048	X		
EB	MM 0.852 RT	A B	D3-1	54	12			4.50					X		X	2		30								REPLACE EXISTING STREET NAME SIGN ON TWO POSTS LOCATED 755' WEST OF AND ACROSS FROM MAILBOX # 1048		15	
WB	MM 0.859 LT	F E	D3-1	54	12		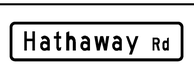	4.50								2		30								INSTALL A NEW STREET NAME SIGN ON TWO POSTS LOCATED 718' WEST OF MAILBOX # 1048		14	
WB	MM 0.859 LT	H	R1-1	30	30			6.25								1		15								INSTALL A NEW STOP SIGN AND POST LOCATED 718' WEST OF MAILBOX # 1048	X		
WB	MM 0.875 LT	F E	D3-1	54	12								X		X											REMOVE EXISTING STREET NAME SIGN AND POST LOCATED 634' WEST OF MAILBOX # 1048			
EB	MM 0.887 RT	A	R2-1	24	30			5.00								1		15								REPLACE EXISTING SPEED LIMIT SIGN AND POST LOCATED 570' WEST OF AND ACROSS FROM MAILBOX # 1048	X		
WB	MM 0.916 LT	F	W2-7R	30	30			6.25								1		15								INSTALL A NEW INTERSECTION WARNING SIGN AND POST LOCATED 417' WEST OF MAILBOX # 1048	X		
WB	MM 0.916 LT	F	W16-8P	36	15		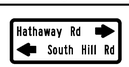	3.75																		INSTALL NEW STREET NAME PLAQUE BENEATH AND ON THE SAME POST AS THE NEW W2-7R LOCATED 417' WEST OF MAILBOX # 1048		16	
								SF 60.00	SF	EA 3			EA 3	EA 3		EA 11	FT 165			EA	LB							

FINAL POST LENGTHS ARE TO BE DETERMINED IN THE FIELD. POST SIZES ARE COMPUTED BASED ON INFORMATION FURNISHED ON THE STANDARD SHEETS AND THE VTRANS "SIGN POST DESIGN GUIDE".

PROJECT NAME: STATEWIDE NORTHWEST REGION
PROJECT NUMBER: STP HRRR(17)

FILE NAME: moretowntrafficsign3.dgn
PROJECT LEADER: J. DEVLIN
DESIGNED BY: N. PATTIS
MORETOWN TRAFFIC SIGN SUMMARY SHEET 3

PLOT DATE: 1/22/2014
DRAWN BY: N. PATTIS
CHECKED BY: B. GROSE
SHEET 40 OF 73