STATE OF VERMONT
AGENCY OF TRANSPORTATION

TRAFFIC SIGN SUMMARY SHEET 4

MORETOWN
MORETOWN MOUNTAIN ROAD

DIRECTION	MILEMARKER, STATION, OR SIGN NUMBER	LOCATION	MANUAL ON UNIFORM TRAFFIC DEVICES OR STATE CODE	SIGN DIMENSIONS WIDTH	SIGN DIMENSIONS HEIGHT	SHEETING REMARKS	SIGN LEGEND	NEW SIGNS "A"	NEW SIGNS "B"	EXISTING SIGNS RETAIN	EXISTING SIGNS SALVAGE FROM	EXISTING SIGNS SALVAGE TO	EXISTING SIGNS REMOVE	EXISTING POST RETAIN	EXISTING POST REMOVE	NO. OF NEW POSTS	SQUARE STEEL (in) 1.75 lb/ft 1.88	SQUARE STEEL (in) 2.00 lb/ft 2.42	SQUARE STEEL (in) 2.50 lb/ft 3.35	TUBULAR STEEL O/(in) FOUNDATION	TUBULAR STEEL O/(in) 3.00 lb/ft 7.60	TUBULAR STEEL O/(in) 3.50 lb/ft 9.00	TUBULAR STEEL O/(in) 4.00 lb/ft 10.80	TUBULAR STEEL O/(in) 5.00 lb/ft 14.60	SIGN FRAME REQUIRED	REMARKS SHSM = STANDARD HIGHWAY SIGN & MARKING BOOK	SIGN DETAIL DETAIL IN SHSM	SIGN DETAIL DETAIL ON SHEET NUMBER	SIGN DETAIL STANDARD SHEET NUMBER
EB	MM 1.627 RT	A	W1-10R	30	30			6.25								1		15								INSTALL A NEW CURVE RIGHT SIDEROAD LEFT SIGN AND POST LOCATED 26' WEST OF POLE # WASH ELEC/50/R1	X		
EB	MM 1.627 RT	A	W16-8P	36	8			2.00																		INSTALL A NEW STREET NAME PLAQUE BENEATH AND ON THE SAME POST AS THE W1-10R SIGN LOCATED 26' WEST OF POLE # WASH ELEC/50/R1		16	
EB	MM 1.627 RT	A	W13-1P	18	18			2.25																		INSTALL A NEW SPEED LIMIT PLAQUE BENEATH AND ON THE SAME POST AS THE W16-8P SIGN LOCATED 26' WEST OF POLE # WASH ELEC/50/R1	X		
WB	MM 1.649 LT	F	R2-1	24	30			5.00								1		15								REPLACE EXISTING SPEED LIMIT SIGN AND POST LOCATED 90' EAST OF AND ACROSS FROM POLE # WASH ELEC/50/R1	X		
WB	MM 1.675 LT	H	R1-2	36	36			4.50								1		15								INSTALL A NEW YIELD SIGN AND POST LOCATED ADJACENT TO POLE # CO-OP/50/R	X		
WB	MM 1.675 LT	F E	D3-1	36	12			3.00																		INSTALL A NEW STREET NAME SIGN ABOVE AND ON THE SAME POST AS THE NEW R1-2 SIGN LOCATED ADJACENT TO POLE # CO-OP/50/R		14	
EB	MM 1.677 RT	C	W1-7	48	24		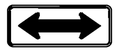	8.00								2		30								INSTALL A NEW LARGE DOUBLE ARROW SIGN ON TWO POSTS LOCATED 11' EAST OF AND ACROSS FROM POLE # CO-OP/50/R	X		
EB	MM 1.714 RT	A	R2-1	24	30			5.00					X		X	1		15								REPLACE EXISTING SPEED LIMIT SIGN AND POST LOCATED 58' EAST OF POLE # 114/25	X		
WB	MM 1.751 LT	F	W1-10L	36	36			9.00								2		30								INSTALL A NEW CURVE LEFT SIDEROAD SIGN ON TWO POSTS LOCATED 137' EAST OF AND ACROSS FROM POLE # 114/25	X		
WB	MM 1.751 LT	F	W16-8P	36	8			2.00																		INSTALL A NEW STREET NAME PLAQUE BENEATH AND ON THE SAME POST AS THE W1-10L SIGN LOCATED 137' EAST OF AND ACROSS FROM POLE # 114/25		16	
WB	MM 1.751 LT	F	W13-1P	18	18			2.25																		INSTALL A NEW SPEED LIMIT PLAQUE BENEATH AND ON THE SAME POST AS THE W16-8P SIGN LOCATED 137' EAST OF AND ACROSS FROM POLE # 114/25	X		
EB	MM 1.849 RT						I BEAM POST								X											REMOVE EXISTING I BEAM POST LOCATED 259' WEST OF POLE # 28			
WB	MM 1.898 LT	F	W1-2L	30	30			6.25								1		15								INSTALL A NEW CURVE LEFT SIGN AND POST LOCATED ACROSS FROM POLE # 28	X		
WB	MM 2.308 LT	F	R2-1	24	30			5.00					X		X	1		15								REPLACE EXISTING SPEED LIMIT SIGN AND POST LOCATED 106' WEST OF AND ACROSS FROM POLE # CO-OP/5	X		
								SF 60.50	SF	EA 2				EA 3		EA 10	FT 150			EA	LB							

FINAL POST LENGTHS ARE TO BE DETERMINED IN THE FIELD. POST SIZES ARE COMPUTED BASED ON INFORMATION FURNISHED ON THE STANDARD SHEETS AND THE VTRANS "SIGN POST DESIGN GUIDE".

PROJECT NAME: STATEWIDE NORTHWEST REGION
PROJECT NUMBER: STP HRRR(17)

FILE NAME: moretowntrafficsign4.dgn
PROJECT LEADER: J. DEVLIN
DESIGNED BY: N. PATTIS
MORETOWN TRAFFIC SIGN SUMMARY SHEET 4

PLOT DATE: 1/22/2014
DRAWN BY: N. PATTIS
CHECKED BY: B. GROSE
SHEET 41 OF 73