STATE OF VERMONT
AGENCY OF TRANSPORTATION

TRAFFIC SIGN SUMMARY SHEET 6

MORETOWN
MORETOWN MOUNTAIN ROAD

DIRECTION	MILEMARKER, STATION, OR SIGN NUMBER	LOCATION	MANUAL ON UNIFORM TRAFFIC DEVICES OR STATE CODE	SIGN DIMENSIONS WIDTH	SIGN DIMENSIONS HEIGHT	SHEETING REMARKS	SIGN LEGEND	NEW SIGNS "A"	NEW SIGNS "B"	EXISTING SIGNS RETAIN	EXISTING SIGNS SALVAGE FROM	EXISTING SIGNS SALVAGE TO	EXISTING SIGNS REMOVE	EXISTING POST RETAIN	EXISTING POST REMOVE	NO. OF NEW POSTS	SQUARE STEEL (in) 1.75 lb/ft 1.88	SQUARE STEEL (in) 2.00 lb/ft 2.42	SQUARE STEEL (in) 2.50 lb/ft 3.35	TUBULAR STEEL O/(in) FOUNDATION	TUBULAR STEEL O/(in) 3.00 lb/ft 7.60	TUBULAR STEEL O/(in) 3.50 lb/ft 9.00	TUBULAR STEEL O/(in) 4.00 lb/ft 10.80	TUBULAR STEEL O/(in) 5.00 lb/ft 14.60	SIGN FRAME REQUIRED	REMARKS SHSM = STANDARD HIGHWAY SIGN & MARKING BOOK	SIGN DETAIL DETAIL IN SHSM	SIGN DETAIL DETAIL ON SHEET NUMBER	SIGN DETAIL STANDARD SHEET NUMBER
WB	MM 4.313 LT	F	W1-2R	30	30			6.25								1		15								INSTALL A NEW CURVE RIGHT SIGN AND POST LOCATED ACROSS FROM MAILBOX # 4500	X		
EB	MM 4.377 RT	A	W1-2R	30	30			6.25								1		15								INSTALL A NEW CURVE RIGHT SIGN AND POST LOCATED ACROSS FROM POLE # 112/63	X		
WB	MM 4.395 LT	F	R2-1	24	30			5.00					X		X	1		15								REPLACE EXISTING SPEED LIMIT SIGN AND POST LOCATED 95' EAST OF POLE # 112/63	X		
WB	MM 4.398 LT TO MM 4.442 LT	F E		6	8		(10) TYPE II - 6" X 8" WHITE DELINEATORS	3.33																		INSTALL NEW DELINEATORS (10) BACK-TO-BACK 60 FEET APART ON 5 POSTS, INSTALL FIRST 111' EAST OF POLE # 112/63		4	
EB	MM 4.529 RT	A	R2-1	24	30			5.00					X		X	1		15								REPLACE EXISTING SPEED LIMIT SIGN AND POST LOCATED 106' WEST OF AND ACROSS FROM POLE # 109	X		
EB	MM 4.774 RT	A	W1-2R	30	30			6.25								1		15								INSTALL A NEW CURVE RIGHT SIGN AND POST LOCATED 74' EAST OF POLE # WASH-ELEC/104/105	X		
WB	MM 4.786 LT TO MM 4.865 LT	F E		6	8		(16) TYPE II - 6" X 8" WHITE DELINEATORS	5.33																		INSTALL NEW DELINEATORS (16) BACK-TO-BACK 60 FEET APART ON 8 POSTS, INSTALL FIRST 137' EAST OF AND OPPOSITE POLE # WASH-ELEC/104/105		4	
WB	MM 4.838 LT	F	W1-2L	30	30			6.25								1		15								INSTALL A NEW CURVE LEFT SIGN AND POST LOCATED 148' WEST OF AND OPPOSITE POLE # 103	X		
WB	MM 4.866 LT	F	R2-1	24	30			5.00					X		X	1		15								REPLACE EXISTING SPEED LIMIT SIGN AND POST LOCATED ACROSS FROM POLE # 103	X		
WB	MM 4.891 LT	F E	D3-1	36	12		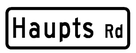	3.00								2		30								INSTALL A NEW STREET NAME SIGN ON TWO NEW POST LOCATED 132' EAST OF AND ACROSS FROM POLE # 103		14	
EB	MM 4.917 RT	A	R2-1	24	30			5.00					X		X	1		15								REPLACE EXISTING SPEED LIMIT SIGN AND POST LOCATED 269' EAST OF POLE # 103	X		
WB	MM 4.992 LT	F E	D3-1	42	12		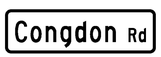	3.50					X		X	2		30								REPLACE EXISTING STREET NAME SIGN ON TWO NEW POSTS LOCATED 259' WEST OF POLE # 100/100		14	
EB	MM 5.023 RT	A B		6	8		(2) TYPE II - 6" X 8" WHITE DELINEATORS	0.67																		INSTALL NEW DELINATORS (2) BACK-TO-BACK ON A POST LOCATED 95' WEST OF AND ACROSS FROM POLE # 100/100		4	

FINAL POST LENGTHS ARE TO BE DETERMINED IN THE FIELD. POST SIZES ARE COMPUTED BASED ON INFORMATION FURNISHED ON THE STANDARD SHEETS AND THE VTRANS "SIGN POST DESIGN GUIDE".

										EA	EA	EA	EA 5	EA	EA 5		FT	FT 150	FT		LB	LB	LB	LB				
								SF 60.83	SF	EA 5				EA 5		EA 10	FT 150			EA	LB							

PROJECT NAME: STATEWIDE NORTHWEST REGION
PROJECT NUMBER: STP HRRR(17)

FILE NAME: moretowntrafficsign6.dgn
PROJECT LEADER: J. DEVLIN
DESIGNED BY: N. PATTIS
MORETOWN TRAFFIC SIGN SUMMARY SHEET 6

PLOT DATE: 1/22/2014
DRAWN BY: N. PATTIS
CHECKED BY: B. GROSE
SHEET 43 OF 73