STATE OF VERMONT
AGENCY OF TRANSPORTATION

TRAFFIC SIGN SUMMARY SHEET 6

RICHMOND
WES WHITE HILL ROAD

DIRECTION	MILEMARKER, STATION, OR SIGN NUMBER	LOCATION	MANUAL ON UNIFORM TRAFFIC DEVICES OR STATE CODE	SIGN DIMENSIONS WIDTH	SIGN DIMENSIONS HEIGHT	SHEETING REMARKS	SIGN LEGEND	NEW SIGNS "A"	NEW SIGNS "B"	EXISTING SIGNS RETAIN	EXISTING SIGNS SALVAGE FROM	EXISTING SIGNS SALVAGE TO	EXISTING SIGNS REMOVE	EXISTING POST RETAIN	EXISTING POST REMOVE	NO. OF NEW POSTS	SQUARE STEEL (in) 1.75 lb/ft 1.88	SQUARE STEEL (in) 2.00 lb/ft 2.42	SQUARE STEEL (in) 2.50 lb/ft 3.35	TUBULAR STEEL O/(in) FOUNDATION	TUBULAR STEEL O/(in) 3.00 lb/ft 7.60	TUBULAR STEEL O/(in) 3.50 lb/ft 9.00	TUBULAR STEEL O/(in) 4.00 lb/ft 10.80	TUBULAR STEEL O/(in) 5.00 lb/ft 14.60	SIGN FRAME REQUIRED	REMARKS SHSM = STANDARD HIGHWAY SIGN & MARKING BOOK	SIGN DETAIL DETAIL IN SHSM	SIGN DETAIL DETAIL ON SHEET NUMBER	SIGN DETAIL STANDARD SHEET NUMBER
NB	MM 3.018 RT	A	W3-1	30	30		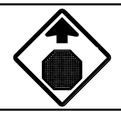	6.25								1		15								INSTALL A NEW STOP AHEAD SIGN AND POST LOCATED 840' NORTH OF MAILBOX # 227	X		
SB	MM 3.018 LT	F	R2-1	24	30								X		X											REMOVE EXISTING SPEED LIMIT SIGN AND POST LOCATED 840' NORTH OF AND ACROSS FROM MAILBOX # 227			
NB	MM 3.100 RT	A	R1-1	30	30			6.25					X		X	1		15								REPLACE EXISTING STOP SIGN AND POST LOCATED 1272' NORTH OF MAILBOX # 227	X		
SB	MM 3.100 LT	F	VR-17	24	30								X		X											REMOVE THE EXISTING LEGAL LOAD LIMIT SIGN AND POST LOCATED 1272' NORTH OF AND ACROSS FROM MAILBOX # 227			
SB	MM 3.100 LT	F	R2-1	24	30			5.00								1		15								INSTALL A NEW SPEED LIMIT SIGN AND POST LOCATED 1272' NORTH OF AND ACROSS FROM MAILBOX # 227	X		
SB	MM 3.100 LT	F	D3-1	66	12			5.50					X		X	2		30								REPLACE THE EXISTING STREET NAME SIGN ON TWO NEW POSTS LOCATED 1272' NORTH OF AND ACROSS FROM MAILBOX # 227		15	
SB	MM 3.100 LT	F	D3-1	42	12			3.50					X												REPLACE THE EXISTING STREET NAME SIGN ABOVE AND ON THE SAME POSTS AS THE NEW D3-1 SIGN LOCATED 1272' NORTH OF AND ACROSS FROM MAILBOX # 227		14	
										EA	EA	EA	EA 5	EA	EA 4		FT	FT 75	FT		LB	LB	LB	LB					
								SF 26.50	SF	EA 5				EA 4		EA 5	FT 75			EA	LB								

FINAL POST LENGTHS ARE TO BE DETERMINED IN THE FIELD. POST SIZES ARE COMPUTED BASED ON INFORMATION FURNISHED ON THE STANDARD SHEETS AND THE VTRANS "SIGN POST DESIGN GUIDE".

PROJECT NAME: STATEWIDE NORTHWEST REGION
PROJECT NUMBER: STP HRRR(17)

FILE NAME: richmondtrafficsign6.dgn
PROJECT LEADER: J. DEVLIN
DESIGNED BY: N. PATTIS
RICHMOND TRAFFIC SIGN SUMMARY SHEET 6

PLOT DATE: 1/22/2014
DRAWN BY: N. PATTIS
CHECKED BY: B. GROSE
SHEET 54 OF 73