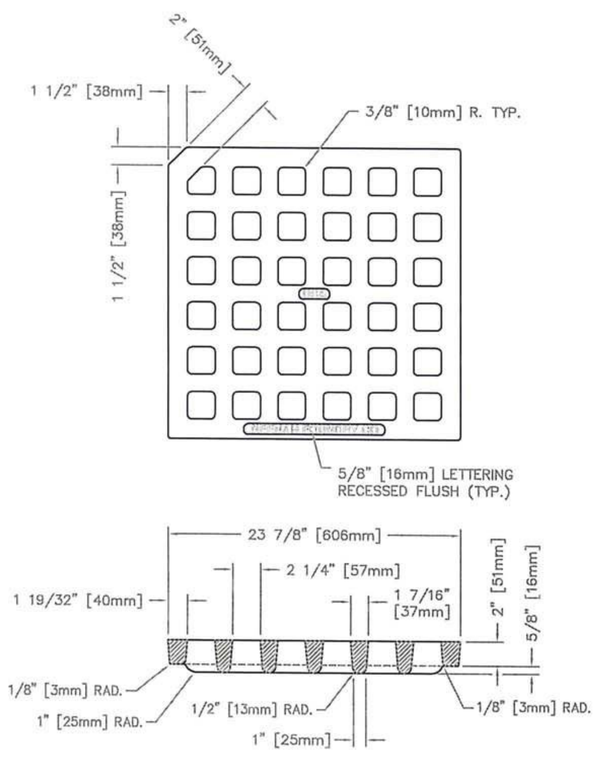

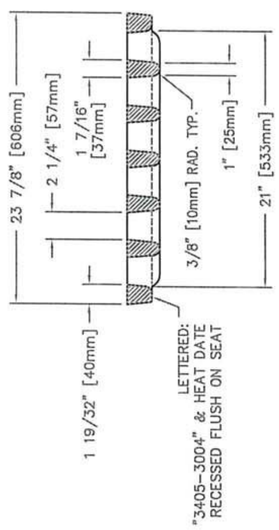

Doesn't match information above.

NOTE: ALL DIMENSIONS SHOWN ARE IN ENGLISH AND [METRIC].
MATERIAL: CAST GRAY IRON ASTM A-48, CLASS 35B
FREE OPEN AREA: 1.2 SQ. FT.
FINISH: NO PAINT
WEIGHT: APPROX. 201#

		DR. E. REMME	SCALE 1/8"=1"	TITLE: R-3405-A TYPE "A" GRATE	
		CH.			
		APP.	DIM CHK.	NEENAH FOUNDRY COMPANY NEENAH WISCONSIN 54956	NF- 34053004 B
12-10-99 DATE	ADDED LETTERING REVISION	KAH INT	DATE 11-29-99		

CAD DWG. REF: 34053004.DWG- 2