




BEGIN R.O.W. PROJECT
RSEGC RS 0246(I) SA
STA. 13+25

CONSTRUCT DRIVE
RT.
118+27 15' WIDE (GRAVEL)
TH 54 11+00 12' WIDE (GRAVEL)
LT.
115+50 25' WIDE (GRAVEL)
RELOCATE MAILBOX DOUBLE SUPPORT
113+30 LT.
(SEE STANDARD TURNOUT DETAIL
SHEET 36)

TWO STRAND BARBED WIRE FENCE
(TO BE PAID FOR UNDER ITEM
WOVEN WIRE FENCE W/ STEEL POSTS
(MOD): SEE DETAIL SHEET 4 AND
SPECIAL PROVISIONS)
116+00 LT. ± ~ 125+00 LT. ±

TH 54 10+10.39 Elev. 831.83
Begin Approach Constr.
11+00
10+50
830.45
60' VC
K 24

DATUM
VERTICAL NGVD 1929
HORIZONTAL N/A

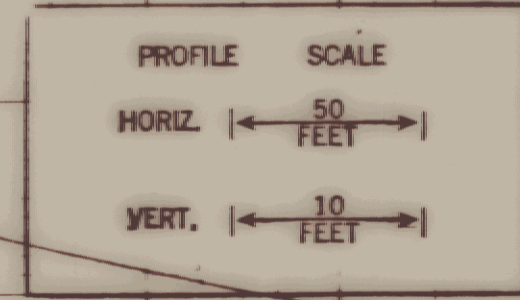

EAST MONTPELIER
RSEGC-RS 0246(I) SA
ROW SHEET 12 OF 16

This sheet for R.O.W. information only.