PLAN		BY	DATE
NOTE BOOK NO.	SURVEYED PLOTTED ALIGNMENT TP. OF WAY CHECKED		

PROFILE		BY	DATE
NOTE BOOK NO.	SURVEYED PLOTTED GRADES CHECKED B.M.'S NOTED STRUCTURE NOTATIONS CHKD.		

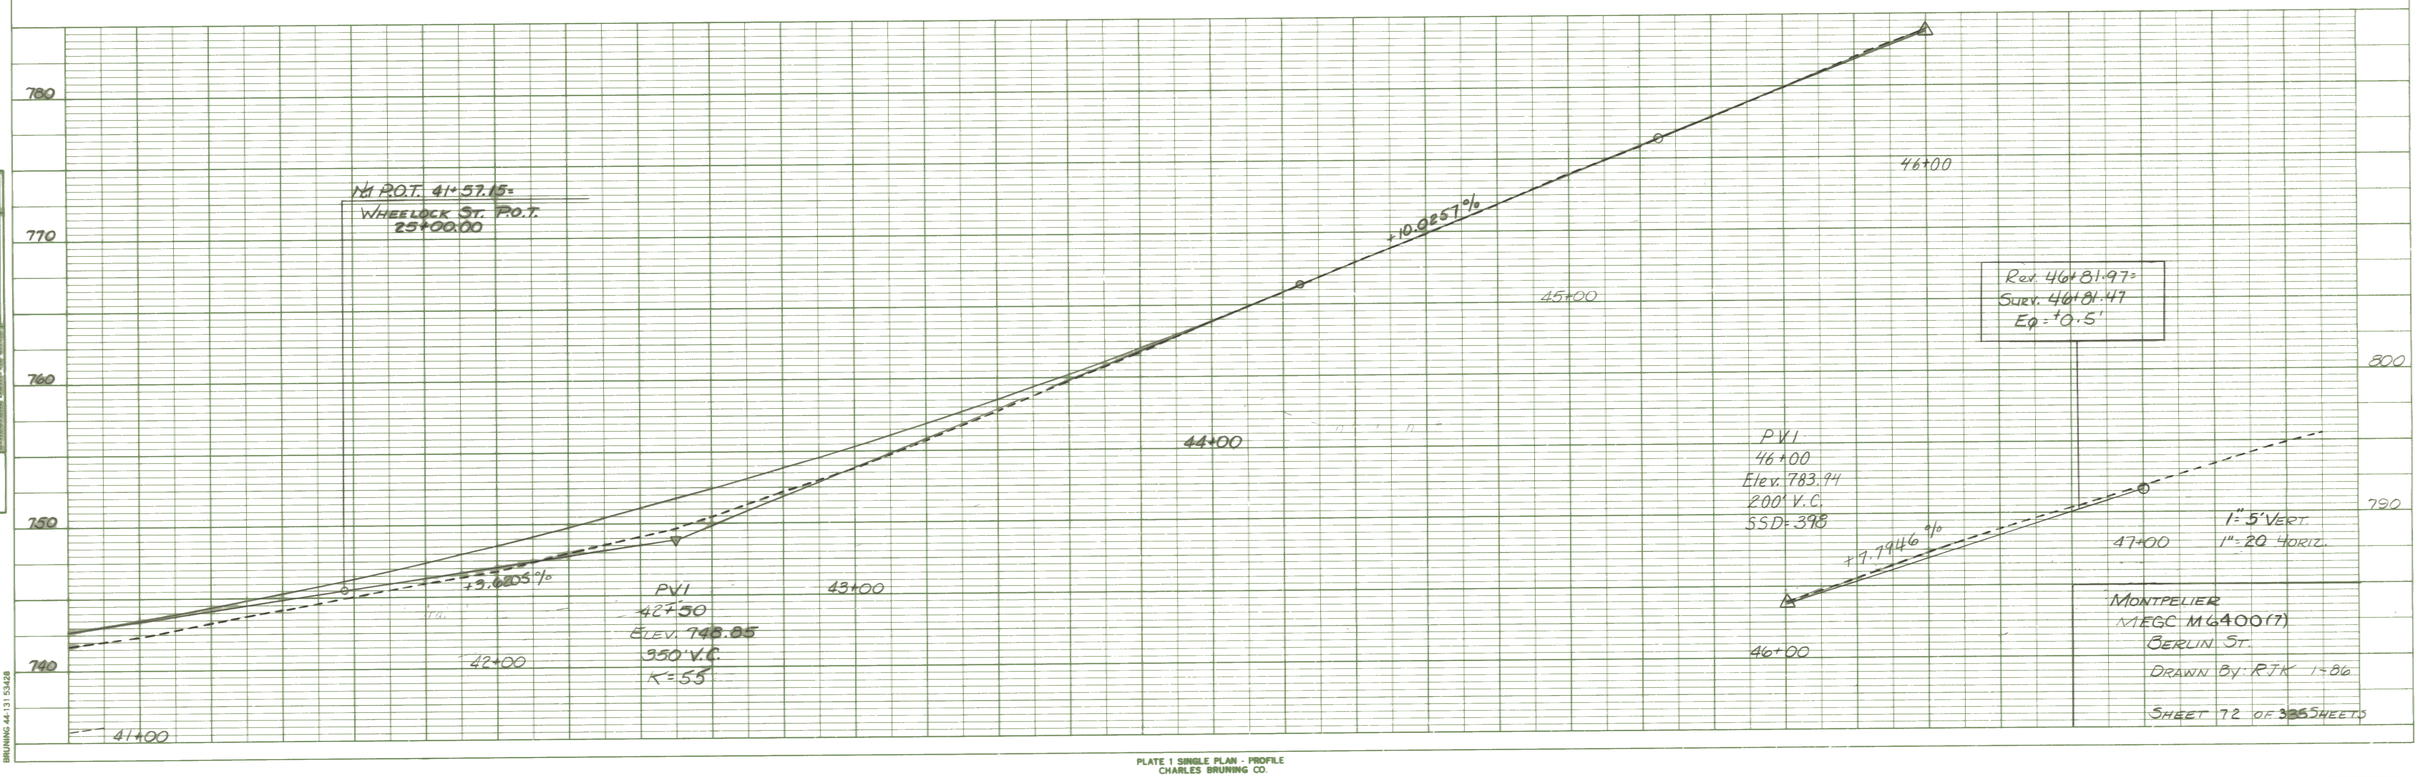

BRUNING 44-131 53428

PLATE 1 SINGLE PLAN - PROFILE
CHARLES BRUNING CO.
MADE IN U.S.A.