




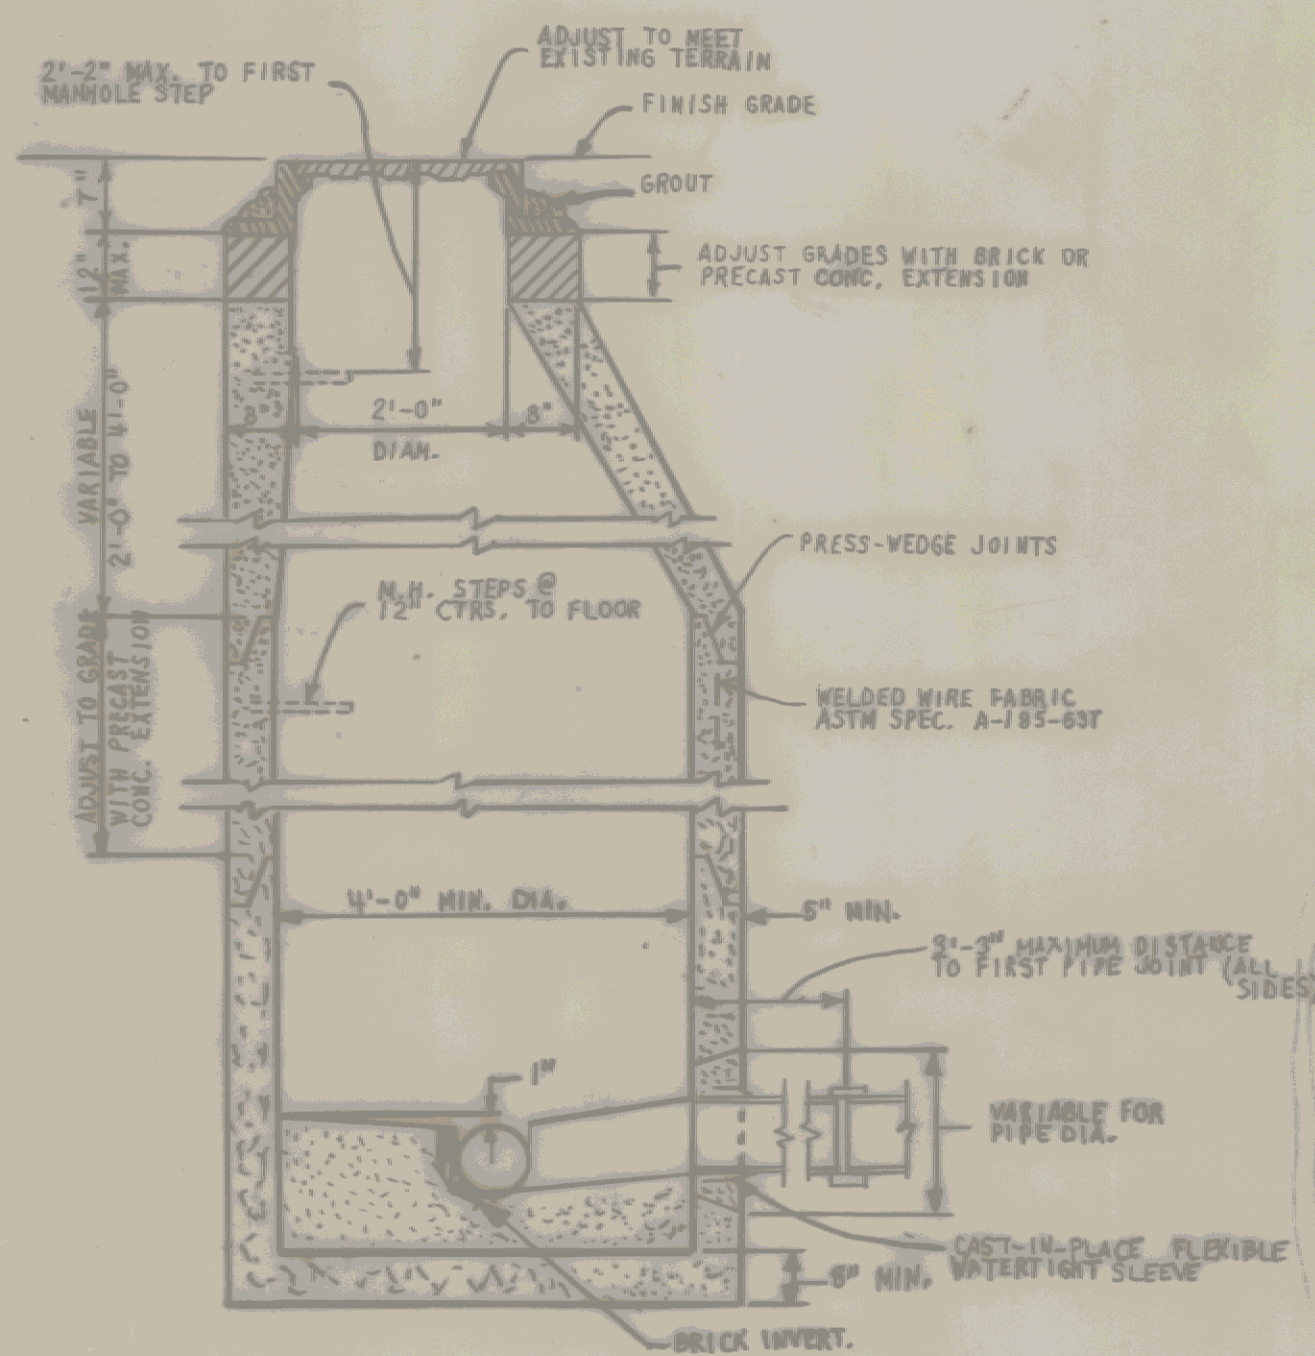

TYPICAL MANHOLE SECTION
SCALE: 1/2" = 1'-0"

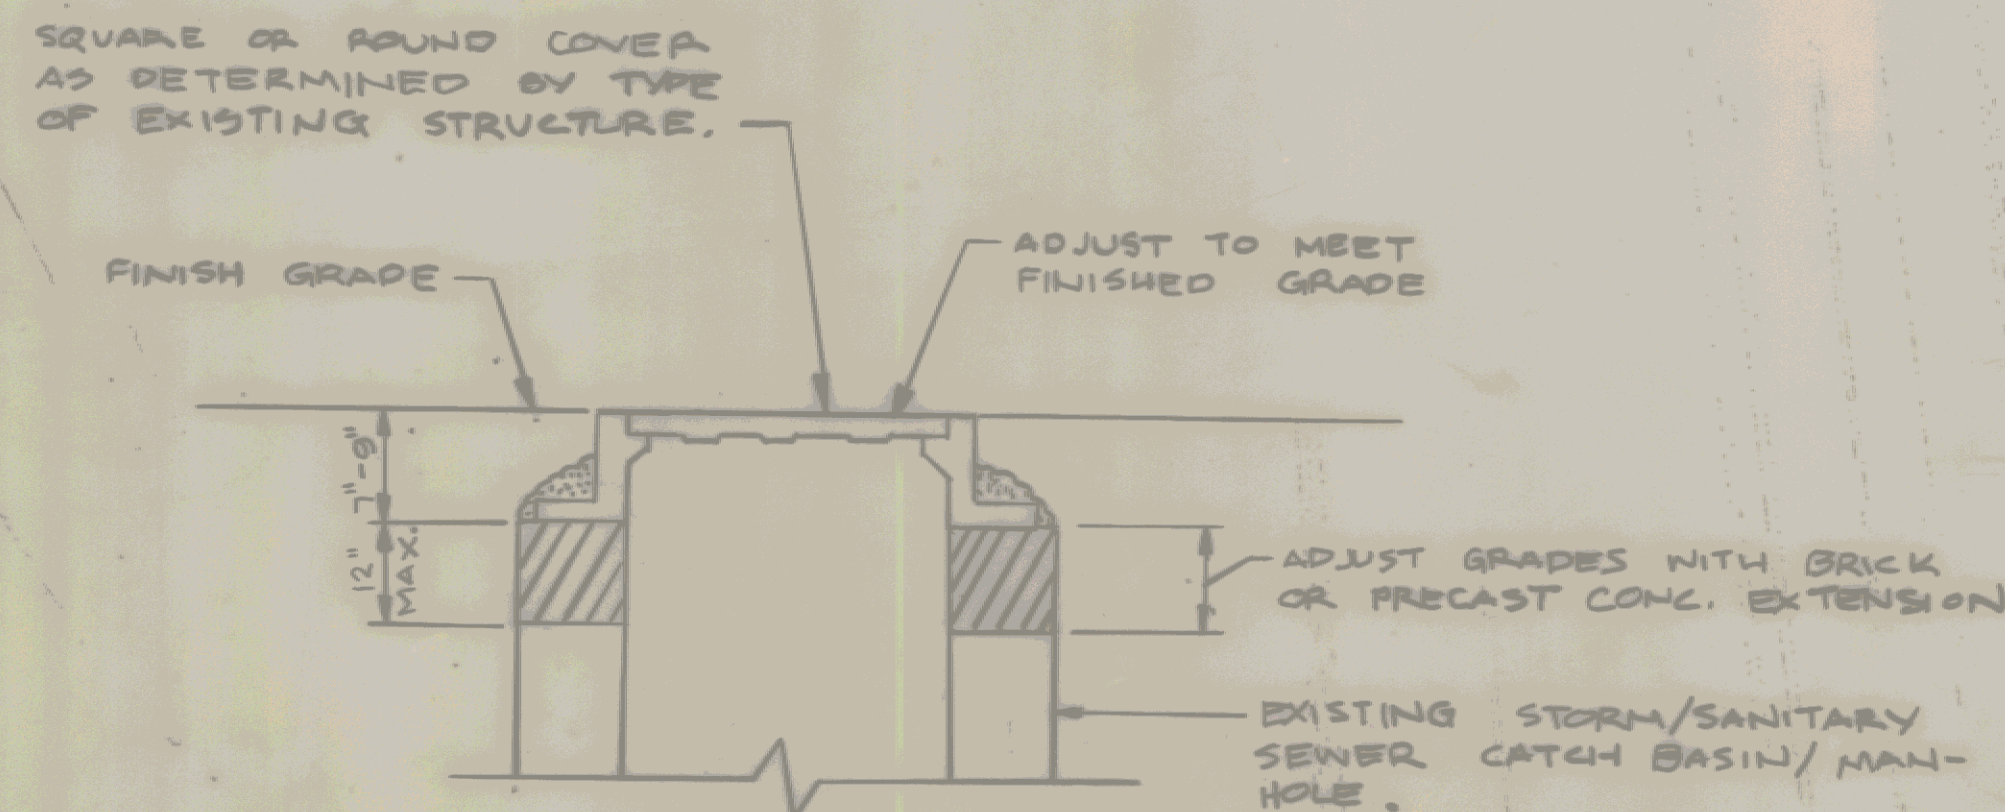


MANHOLE/CATCH BASIN COVER DETAIL
NOT TO SCALE

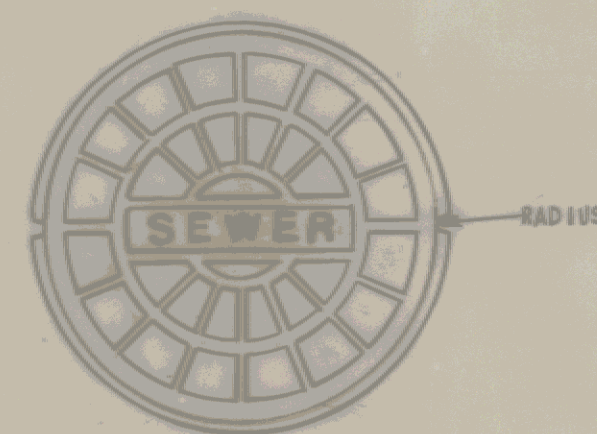

COVER PLATE




COVER SECTION

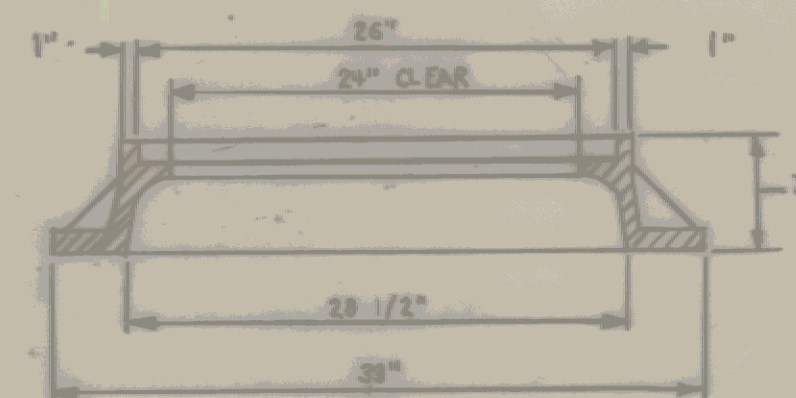


FRAME SECTION

MANHOLE FRAME & COVER DETAIL


MINIMUM WEIGHT - FRAME = 2500
MINIMUM WEIGHT - COVER = 1500
NOT TO SCALE

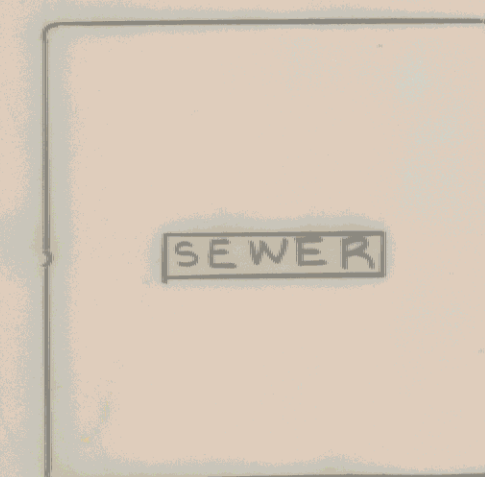

COVER PLATE

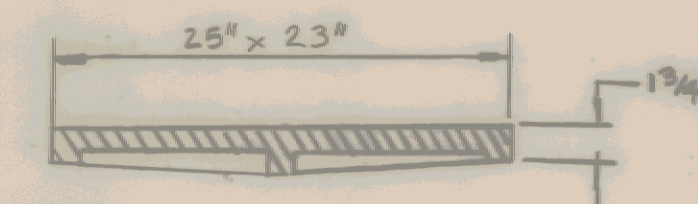


COVER SECTION

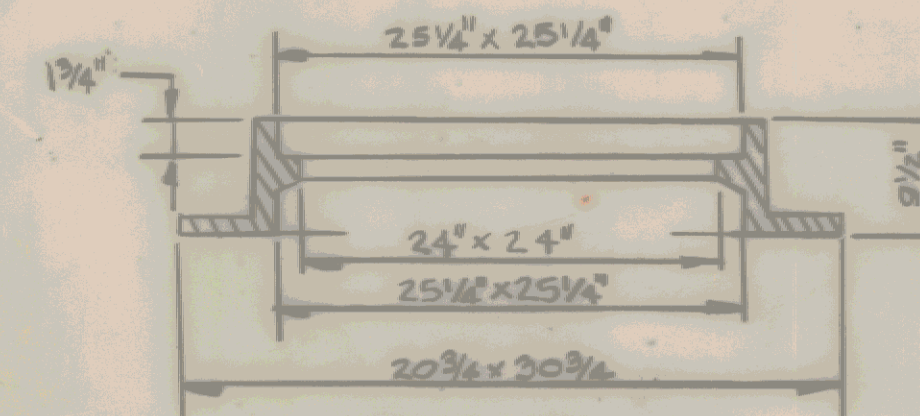

FRAME SECTION

MANHOLE FRAME AND COVER DETAIL
NOT TO SCALE

Client No. _____
Proj. Mgr. _____
Date _____

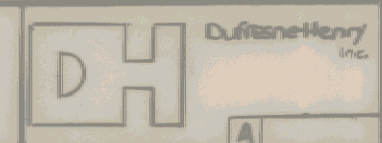

SURVEYED BY _____ DATE _____
DRAWN BY S.G. Neill DATE 8/89
SQUAD LEADER T.D. Sheridan
DESIGN FILE NO. _____ DATE _____
PROJ. NAME Montpelier PLOTTED _____
PROJ. NO. MEGC M6400 (7)
SHEET 101 OF 335 SHEETS

DATUM
VERTICAL N/A
HORIZONTAL N/A