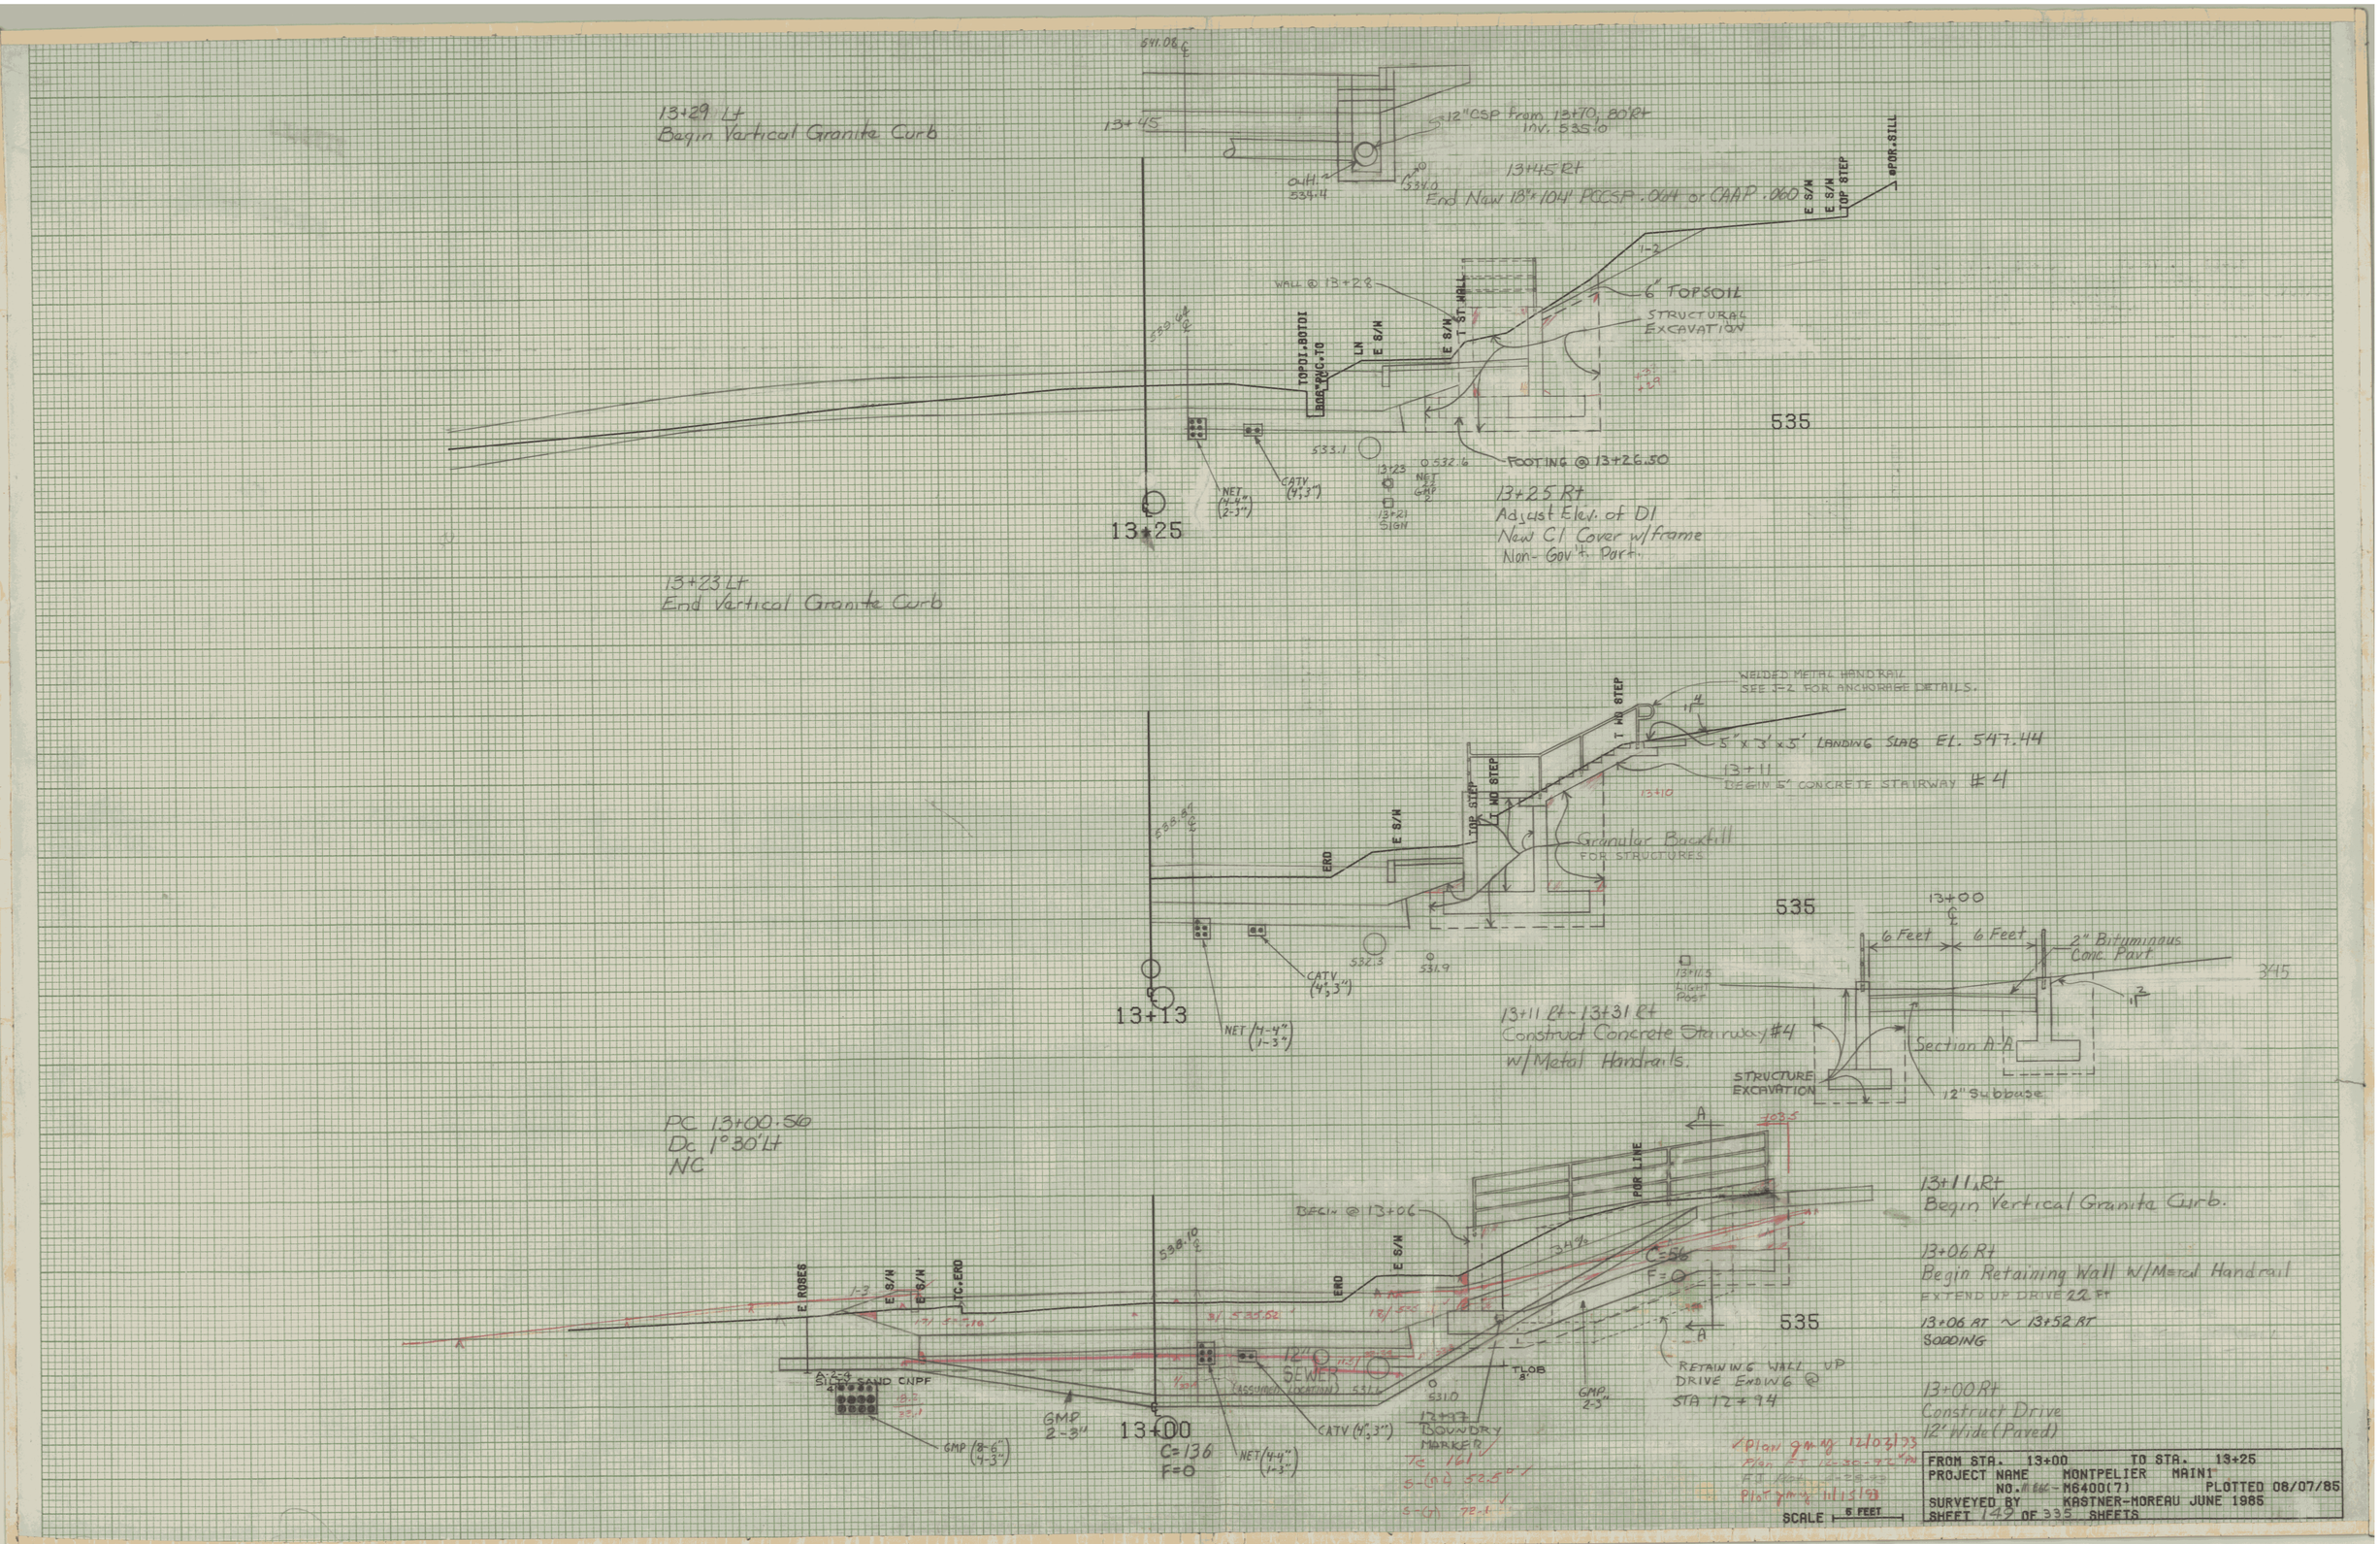

FROM STA. 13+00	TO STA. 13+25
PROJECT NAME MONTPELIER	MAIN1
NO. BRC-M6400(7)	PLOTTED 08/07/85
SURVEYED BY KASTNER-MOREAU	JUNE 1985
SHEET 149 OF 335 SHEETS	