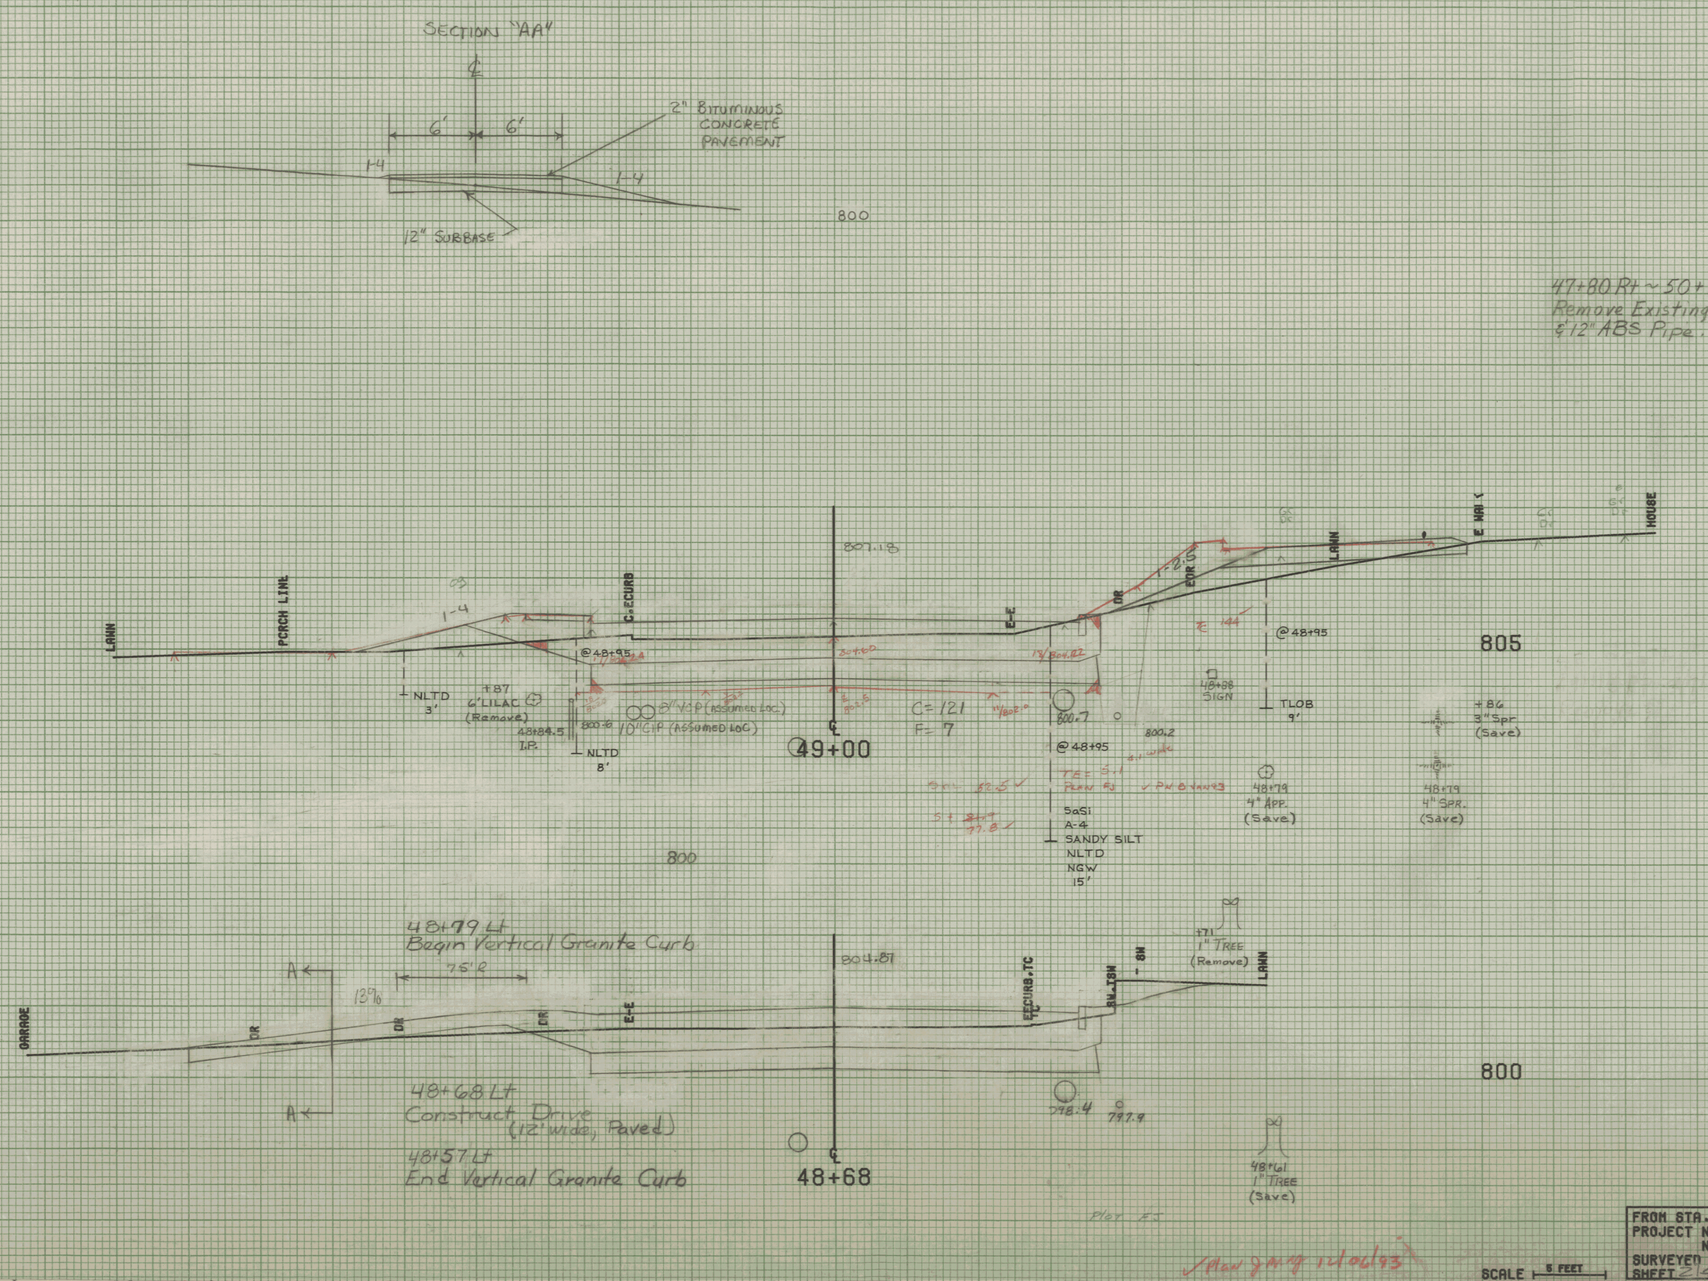

FROM STA. 48+68	TO STA. 49+00
PROJECT NAME MONTPELIER MAINS	
NO. M66C-M6400(7)	PLOTTED 08/07/85
SURVEYED BY KASTNER-MOREAU JUNE 1985	
SHEET 314 OF 335 SHEETS	