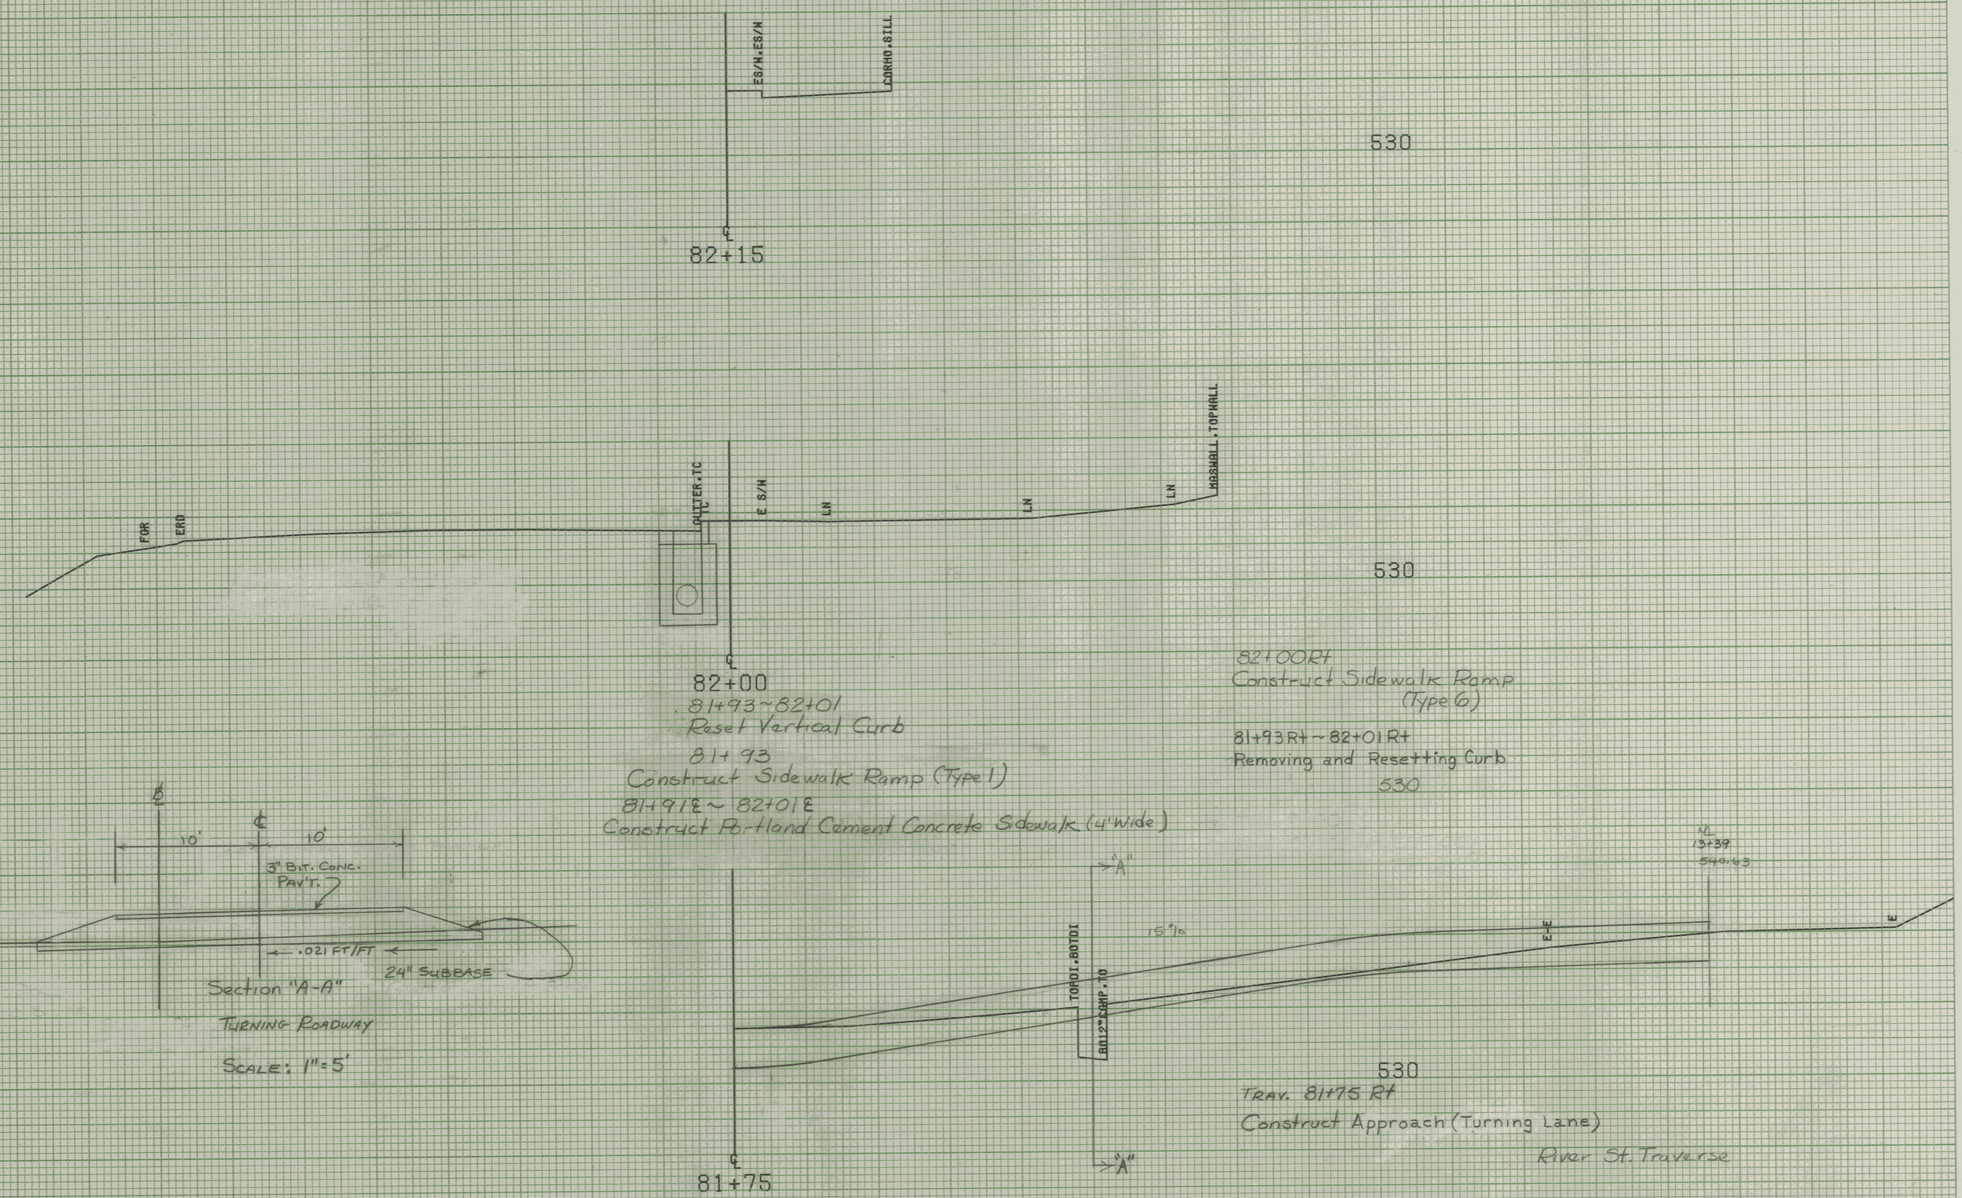

FROM STA. 81+75 TO STA. 82+15
PROJECT NAME MONTPELIER
NO. M6400(7) PLOTTED 08/07/85
SURVEYED BY KASTNER-MOREAU JUNE 1985
SHEET 25 OF 335 SHEETS

SCALE 5 FEET