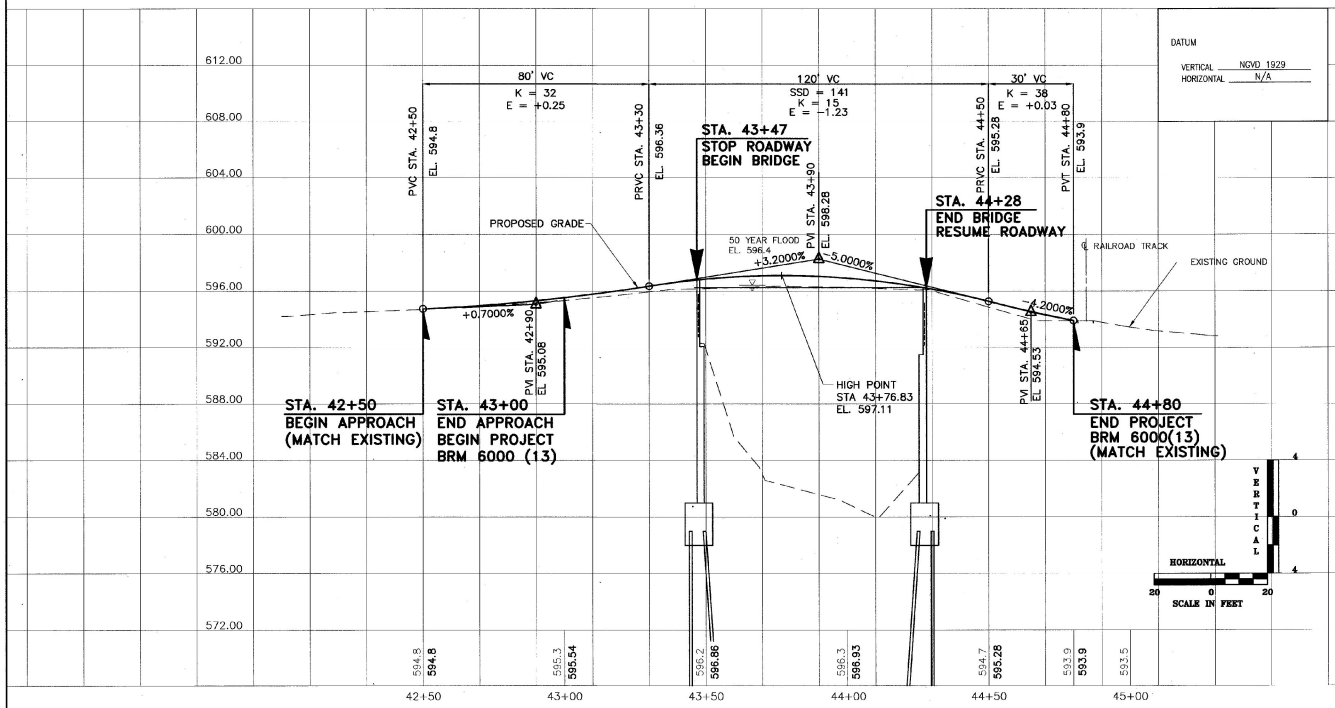

DATUM
VERTICAL NGVD 1929
HORIZONTAL N/A

BLACKWELL STREET PROFILE

STATE OF VERMONT
AGENCY OF TRANSPORTATION

CITY OF BARRE	BRIDGE NO. B10
	LOG STA.
STREET NAME BLACKWELL STREET	SURV. STA.
BLACKWELL STREET BRIDGE OVER STEVENS BRANCH	
PROFILE	
DESIGNED BY V. DeAngelo	DRAWN BY S. Belanger
CHECKED BY D. Kidder DATE 8/96	BRIDGE DESIGN SUPERVISOR J. Patusky DATE 12/98
PROJECT BARRE CITY	PROJECT NO. BRM 6000(13)
BA&C DRAWING NO. 92038B83\20	DATE 12/98
BRIDGE SHEET NO.	SHEET 9 OF 46

BETTIGOLE ANDREWS & CLARK, INC.
Consulting Engineers

V:\92038B83\DWGS\92038B83.DWG Fri Feb 26 12:15:12 1999 Computer # 20