STATE OF VERMONT
AGENCY OF TRANSPORTATION

TRAFFIC SIGN SUMMARY SHEET

Metric

KILOMETER MARKER, STATION, OR SIGN NUMBER	SIGN LEGEND	SIGN DIMENSIONS EA	WIDTH (mm)	HEIGHT (mm)	NEW & SALVAGED SIGNS "A"	"B"	SALV SIGN	SALV TIS	EXIST POST RETAIN	SALVAGE	NEW SIGN POSTS NO. OF POSTS	FLANGED CHANNEL 1.7 kg/m	3.0	4.5	SQUARE STEEL (mm) 44 kg/m 3.4	50 kg/m 3.9	63 kg/m 5.0	ANCHOR	SLEEVE	TUBULAR ALUMINUM Ø (mm) 75 kg/m 1.9	100 kg/m 2.5	100 MOD 2.5	TUBULAR STEEL Ø (mm) FOUNDATION	75 kg/m 11.3	89 kg/m 13.4	100 kg/m 16.1	125 kg/m 21.7	W-SHAPE STEEL FTG. SIZE 600 mm	750 mm	WEIGHT	POST SIZE	SIGN FRAME REQUIRED	REMARKS	SIGN DETAIL DETAIL ON SHEET NUMBER	STD. SHEET NUMBER
1+064.500 RT	NO PARKING BETWEEN SIGNS	1	300	450	0.135						1					4.56		X																THIS SHEET	
												m	m	m	m	m 4.56	m	m	m	m	m	m		kg	kg	kg	kg								
					SUBTOTAL							m			m 4.56					m			EA.	kg				EA.	EA.	kg					
					ROUNDING										0.44																				
					TOTAL										5.00																				

	m^2	m^2	EA.	m^2
SUBTOTAL	0.135			
ROUNDING	0			
TOTAL	0.135			

FINAL POST LENGTHS ARE TO BE DETERMINED IN THE FIELD. POST SIZES ARE COMPUTED BASED ON INFORMATION FURNISHED ON THE STANDARD SHEETS AND VTRANS "SIGN POST DESIGN GUIDELINE."

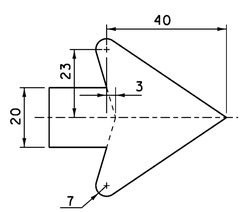

ARROW DETAIL
NTS

NO PARKING SIGN DETAIL
NTS

PROJECT NAME: READSBORO
PROJECT NUMBER: BRF 0105 (3)

FILE NAME: 89J088/STR/s89J088trf.dgn
PROJECT LEADER: J. LACROIX
DESIGNED BY: W. PELLETIER
TRAFFIC SIGN SUMMARY SHEET

PLOT DATE: 07-MAR-2012
DRAWN BY: G. ROKES
CHECKED BY: W. PELLETIER
SHEET 27 OF 90