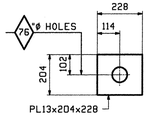

10 ~ x10a
(NO CORTING)

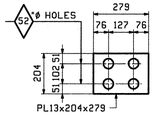

10 ~ x10b

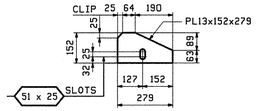

10 ~ x10c

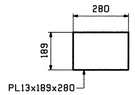

1 ~ x10d

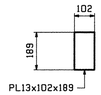

1 ~ x10f

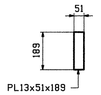

1 ~ x10g

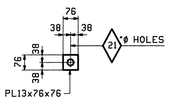

80 ~ x10k

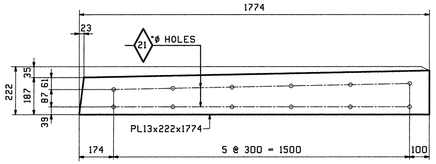

2 ~ x10m

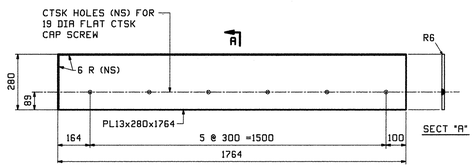

1 ~ x10n

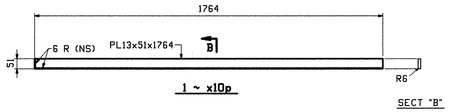

1 ~ x10p

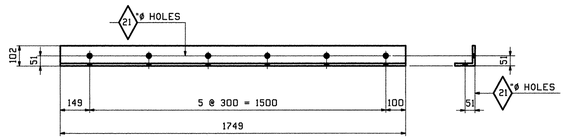

1 ~ x10s

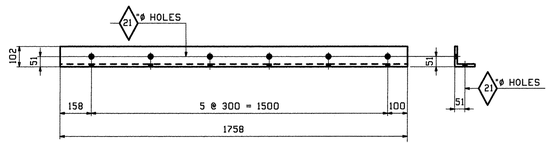

1 ~ x10t

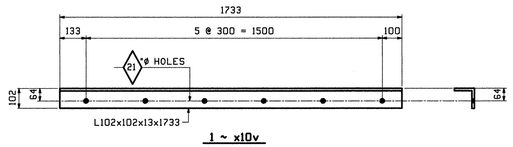

1 ~ x10v

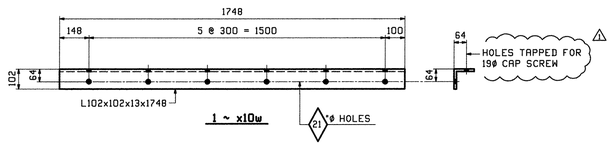

1 ~ x10w

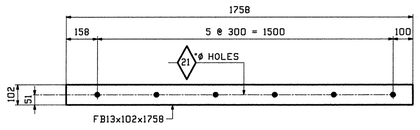

2 ~ x10y

REV.	DATE	REMARKS	DWN	CHK	APVL	SHOP
0	4/2/13	ADDED TITLEBOX INFO	BP	TJB		

MATERIAL:	SURFACE PREP. & PAINT:	HOLES:	SHOP BOLTS:
M270M-345	GALVANIZED	AS NOTED	NONE

DESCRIPTION: STANDARD DETAILS

CASCO BAY STEEL STRUCTURES, INC.
1 WALLACE AVE. PHONE (207) 780-6722
SOUTH PORTLAND, ME 04106 FAX. (207) 780-6726

STRUCTURE: READSBORO VT. ROUTE TH-2 OVER WEST BRANCH OF DEERFIELD RIVER	DRAWN: BP	DATE: 02/26
	CHKD: TJB	DATE: 03/09
LOCATION: READSBORO, VERMONT	JOB NO.	DWG NO.
PROJ NO. BRF 0105(3)	519	X10
CUSTOMER: RENAUD BROS.		REV. 0

File: Mon Apr 1 2013 03:03:13 PM c:\steel\jobs\2013\519\X10.dwg