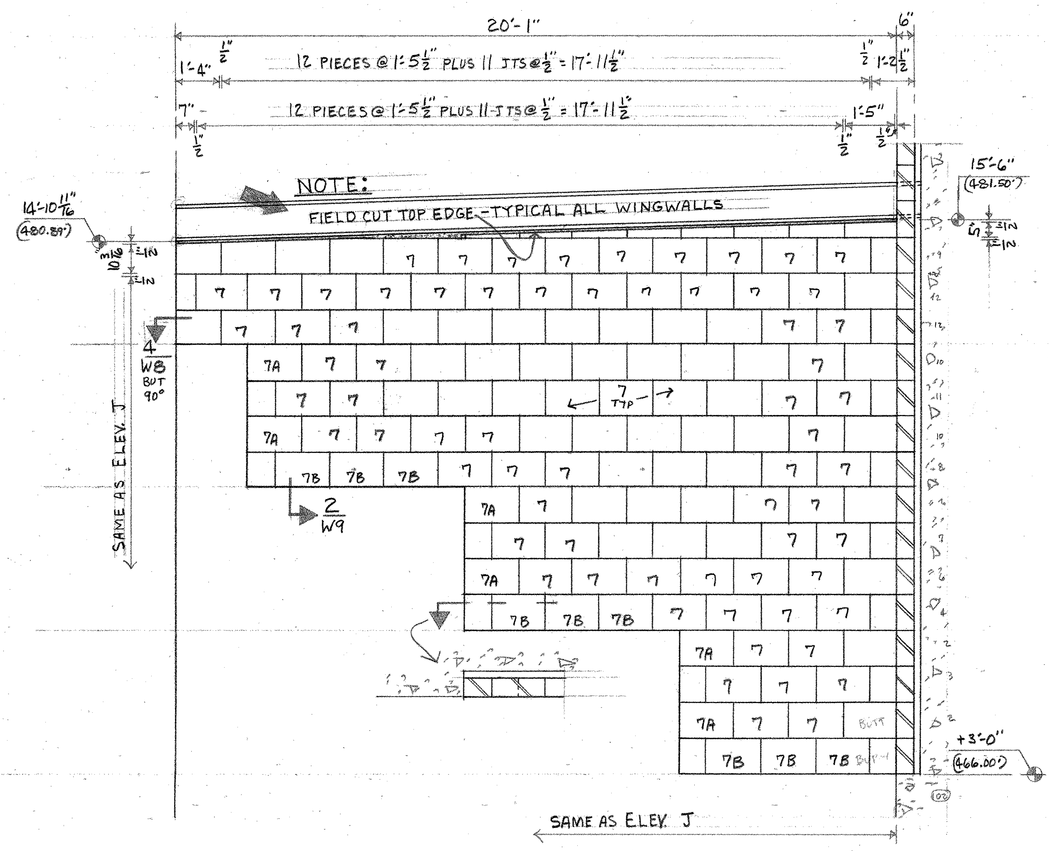

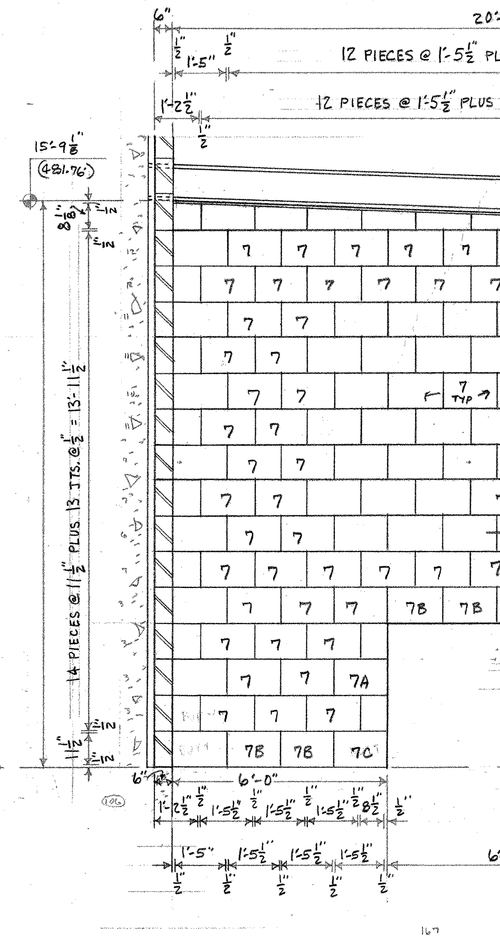

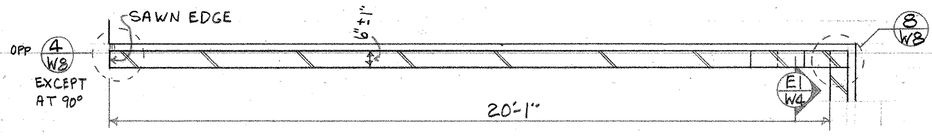

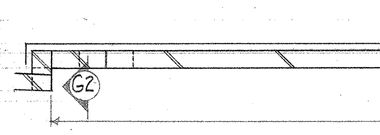

(H) PLAN & ELEVATION - WINGWALL #2

(J) PLAN & ELEVATION - WING

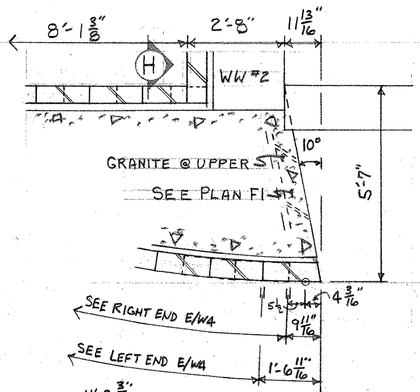

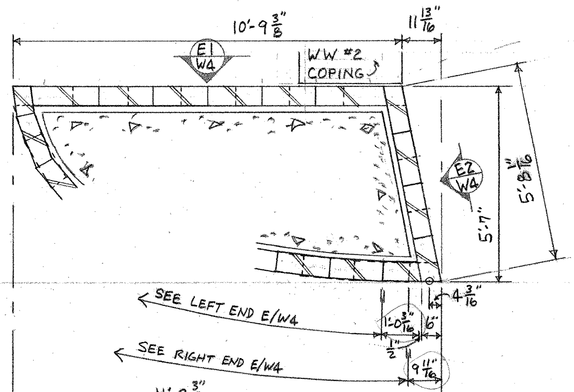

(F) PLAN

(F1) PLAN

KEY PLAN

SEE SHEET W-4

NOTE:

This shop drawing repre
specifications, and our con

Prior to manufacture of
construction, and existing co
by our customer.

No stone will be schedule
by our customer that our dra
Approval delay results in fi

Any stone fabricated in a
not fit job conditions will be
expense, and only after rec

We assume no responsib
trades unless adequate inf
ings at the time they are a

We assume no responsib
but our own, and will not b
use of this drawing by oth