STATE OF VERMONT
AGENCY OF TRANSPORTATION

TRAFFIC SIGN SUMMARY SHEET

Metric

KILOMETER MARKER, STATION, OR SIGN NUMBER	SIGN LEGEND	SIGN DIMENSIONS EA	WIDTH (mm)	HEIGHT (mm)	NEW & SALVAGED SIGNS "A"	"B"	SALV SIGN	SALV TIS	EXIST POST RETAIN	EXIST POST SALVAGE	NO. OF POSTS	NEW SIGN POSTS: FLANGED CHANNEL kg/m 1.7	3.0	4.5	SQUARE STEEL (mm) kg/m 44 3.4	50 3.9	63 5.0	ANCHOR	SLEEVE	TUBULAR ALUMINUM Ø (mm) kg/m 75 1.9	100 2.5	100 MOD 2.5	TUBULAR STEEL Ø (mm) FOUNDATION	75 11.3	89 13.4	100 16.1	125 21.7	W-SHAPE STEEL FTG. SIZE 600 mm	750 mm	WEIGHT	POST SIZE	SIGN FRAME REQUIRED	REMARKS	SIGN DETAIL: DETAIL ON SHEET NUMBER	STD. SHEET NUMBER
												OPTION ITEMS																								
I+035 RT.		I	900	900	0.81									X																					SIGN ID CODE W3-1A		E-150
I+185 LT.		I	750	750	0.56									X																					SIGN ID CODE W14-2	THIS SHEET	
I+185 RT.		I	750	750	0.56									X																					SIGN ID CODE R1-1		E-143
150 M EAST OF INTERSECTION		I	750	750	0.56									X																					W1-10R	THIS SHEET	

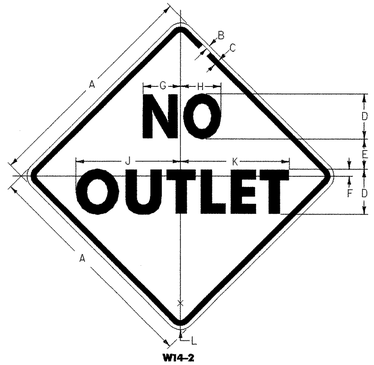

W14-2

SIGN	DIMENSIONS (mm) A	B	C	D	E	F	G	H	J	K	L
MIN.	600	10	15	5D	75	20	103	113	290	302	38
STD.	750	10	20	6D	100	23	125	135	350	363	47
SPEC.	900	15	20	7D	125	28	147	156	406	425	56

COLORS
LEGEND - BLACK (NON-REFL)
BACKROUND - YELLOW (REFL)

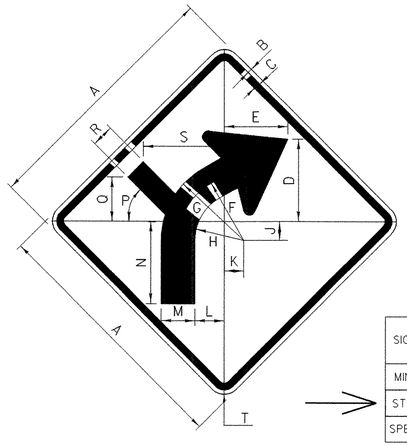

W1-10R

COLORS
LEGEND - BLACK (NON-REFL)
BACKROUND - YELLOW (REFL)

SIGN	DIMENSIONS (mm) A	B	C	D	E	F	G	H	J	K	L	M	N	P	O	R	S	T
MIN.	600	10	15	182	140	182	144.5	107	43	44	65	75	182	45°	103	50	192	50
STD.	750	13	20	243	188	245	195	145	56	58	87	100	243	45°	129	65	240	50
SPEC.	900	15	25	304	234	305	242.5	180	71	73	109	125	304	45°	155	75	288	50

FINAL POST LENGTHS ARE TO BE DETERMINED IN THE FIELD. POST SIZES ARE COMPUTED BASED ON INFORMATION FURNISHED ON THE STANDARD SHEETS AND THE TRAFFIC & SAFETY DIVISION'S "SIGN POST DESIGN GUIDELINE."

	m	m	m	m	m	m	EA	kg	kg	kg	kg	kg	kg	kg	EA.	EA.	kg
			18.9														
TOTALS	m^2 2.49	m^2	EA.	m^2		m 18.9		m		kg	EA.	kg			EA.	EA.	kg

TRAFFIC SIGN SUMMARY SHEET

PROJECT NAME: **Charleston**
PROJECT NUMBER: **BRO 1449 (22)**

FILE NAME: /93J051/str2/sj051tie.dgn
PROJECT LEADER: M. Evans-Mongeon
DESIGNED BY: G. Colgrove
/93J051/str2/sj051tss.i
PLOT DATE: 13-APR-2006
DRAWN BY: L. Bullock
CHECKED BY: G. ROKES
SHEET 13 OF 50