STATE OF VERMONT
AGENCY OF TRANSPORTATION

TRAFFIC SIGN SUMMARY SHEET

Metric

KILOMETER MARKER, STATION, OR SIGN NUMBER	SIGN LEGEND	SIGN DIMENSIONS EA	WIDTH (mm)	HEIGHT (mm)	NEW & SALVAGED SIGNS "A"	"B"	SALV SIGN	SALV TIS	EXIST POST RETAIN	EXIST POST SALVAGE	NO. OF POSTS	NEW SIGN POSTS: FLANGED CHANNEL kg/m 1.7	FLANGED CHANNEL kg/m 3.0	FLANGED CHANNEL kg/m 4.5	SQUARE STEEL (mm) 44 kg/m 3.4	SQUARE STEEL (mm) 50 kg/m 3.9	SQUARE STEEL (mm) 63 kg/m 5.0	ANCHOR	SLEEVE	TUBULAR ALUMINUM Ø (mm) 75 kg/m 1.9	TUBULAR ALUMINUM Ø (mm) 100 kg/m 2.5	TUBULAR ALUMINUM Ø (mm) 100 MOD kg/m 2.5	TUBULAR STEEL Ø (mm) FOUNDATION	TUBULAR STEEL Ø (mm) 75 kg/m 11.3	TUBULAR STEEL Ø (mm) 89 kg/m 13.4	TUBULAR STEEL Ø (mm) 100 kg/m 16.1	TUBULAR STEEL Ø (mm) 125 kg/m 21.7	W-SHAPE STEEL FTG. SIZE 600 mm	W-SHAPE STEEL FTG. SIZE 750 mm	W-SHAPE STEEL WEIGHT	W-SHAPE STEEL POST SIZE	SIGN FRAME REQUIRED	REMARKS	SIGN DETAIL: DETAIL ON SHEET NUMBER	SIGN DETAIL: STD. SHEET NUMBER
											OPTION ITEMS																									
ML 40+065.3 LT	NO OUTLET	1	600	600	0.36						1		X		X																			MUTCD W14-2	SEE BELOW	
ML 40+132.3 RT	BONNYVALE RD						X																											MUTCD D3		E-123
ML 40+132.3 RT	STOP	1	750	750	0.56						1			X	X																			MUTCD R1-1		E-143
120M-145M NORTH ALONG T.H. 1 FROM NEW INTER.		1	750	750	0.56						1		X		X																			MUTCD W2-2		E-155
120M-145M SOUTH ALONG T.H. 1 FROM NEW INTER.		1	750	750	0.56						1		X		X																			MUTCD W2-2		E-155
TOTALS		m² 2.05	m²		EA. 1	m²						m 16.3			m 16.3					kg			EA.	kg				EA.	EA.	kg					

FINAL POST LENGTHS ARE TO BE DETERMINED IN THE FIELD. POST SIZES ARE COMPUTED BASED ON INFORMATION FURNISHED ON THE STANDARD SHEETS AND THE ROADWAY, TRAFFIC & SAFETY SECTION'S "SIGN POST DESIGN GUIDELINE."

m	m	m	m	m	m		EA	kg	kg	kg		kg	kg	kg	kg
	12.1	4.2	16.3												

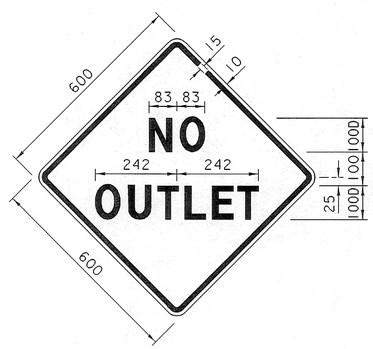

W14-2

COLORS: BACKGROUND - REFL. YELLOW
TEXT & BORDER - BLACK

TEXT LAYOUT DIMENSIONS ARE BASED ON THE "LETTER & NUMERAL WIDTHS AND SPACE" TABLES FOUND IN THE "STANDARD HIGHWAYS SIGNS" BOOKLET. MINOR VARIATIONS IN TEXT DIMENSIONS ARE ACCEPTABLE BASED ON INDIVIDUAL MANUFACTURER'S LETTER FABRICATION. SIGNIFICANT CHANGES WHICH AFFECT SIGN APPEARANCE SHALL BE BROUGHT TO THE ATTENTION OF THE VAOT'S TRAFFIC DESIGN UNIT BEFORE FABRICATION.

SEE STD. E-100 FOR SIGN MATERIALS.

TRAFFIC SIGN SUMMARY

PROJECT NAME: GUILFORD
PROJECT NUMBER: BRO 1442(24)

FILE NAME: sj076t03.i
PROJECT LEADER: R. WHITCOMB
DESIGNED BY: J. PERRIGO
94J076\Structures\sj076tss.dgn

PLOT DATE: 15-APR-2008
DRAWN BY: L. BULLOCK
CHECKED BY: T. LACKEY
SHEET 20 OF 59