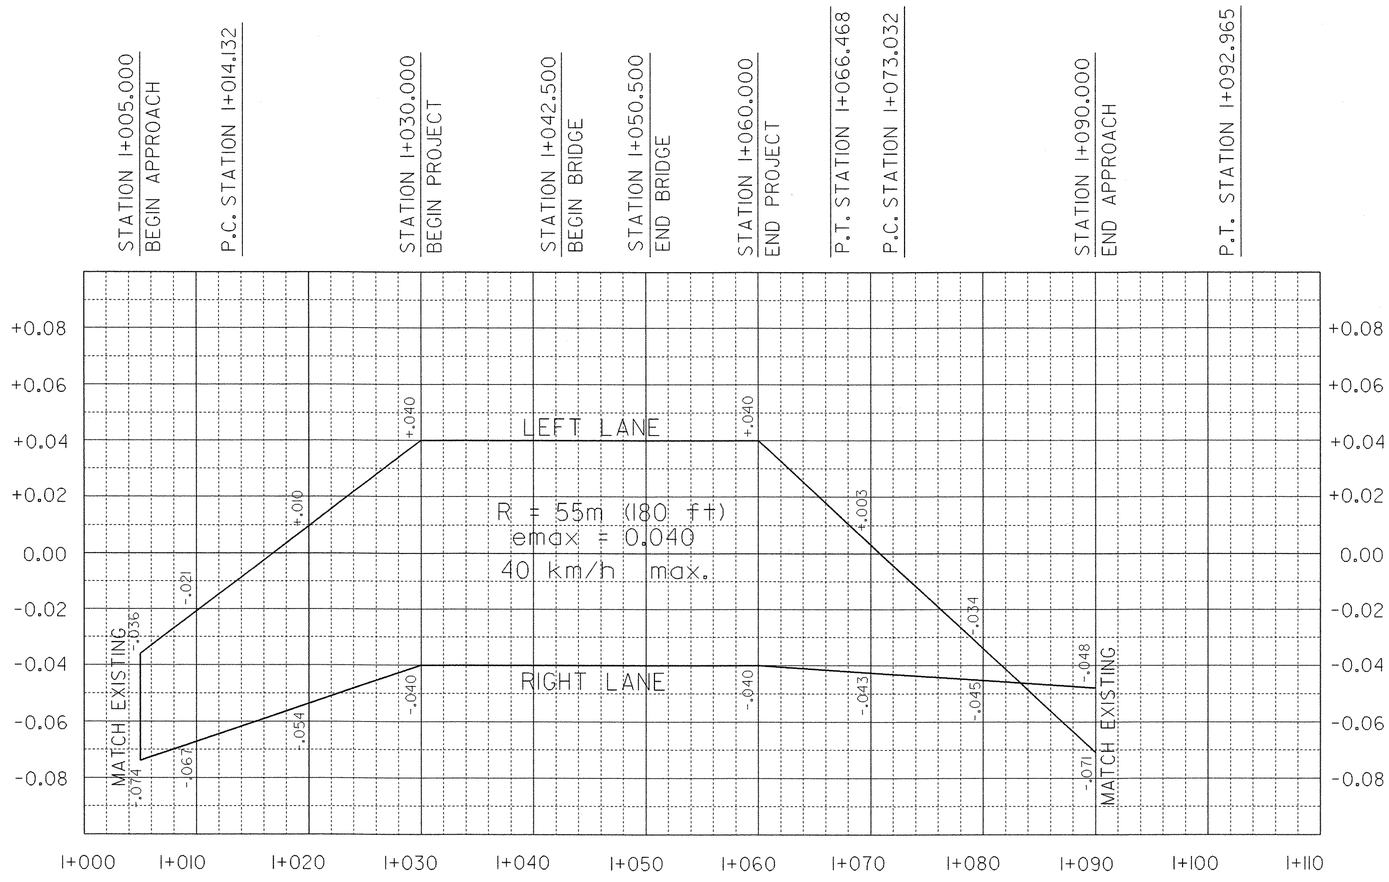

MAINLINE BANKING DIAGRAM

SHEET NAME: MAINLINE BANKING DIAGRAM	
PROJECT NAME: STAMFORD PROJECT NUMBER: TH3 9411	HIGHWAY NO.: TH 12 BRIDGE NO.: 14 OVER: LESURE BROOK
FILE NAME: /strl/94j072/sj072xs.dgn PROJECT MANAGER: G.S. ROGERS DESIGNED BY: K. UPMAL BRIDGE SHEET NUMBER:	PLOT DATE: 16-OCT-2003 DRAWN BY: K.UPMAL IPARM NAME: sj072bd.i SHEET 31 OF 38